

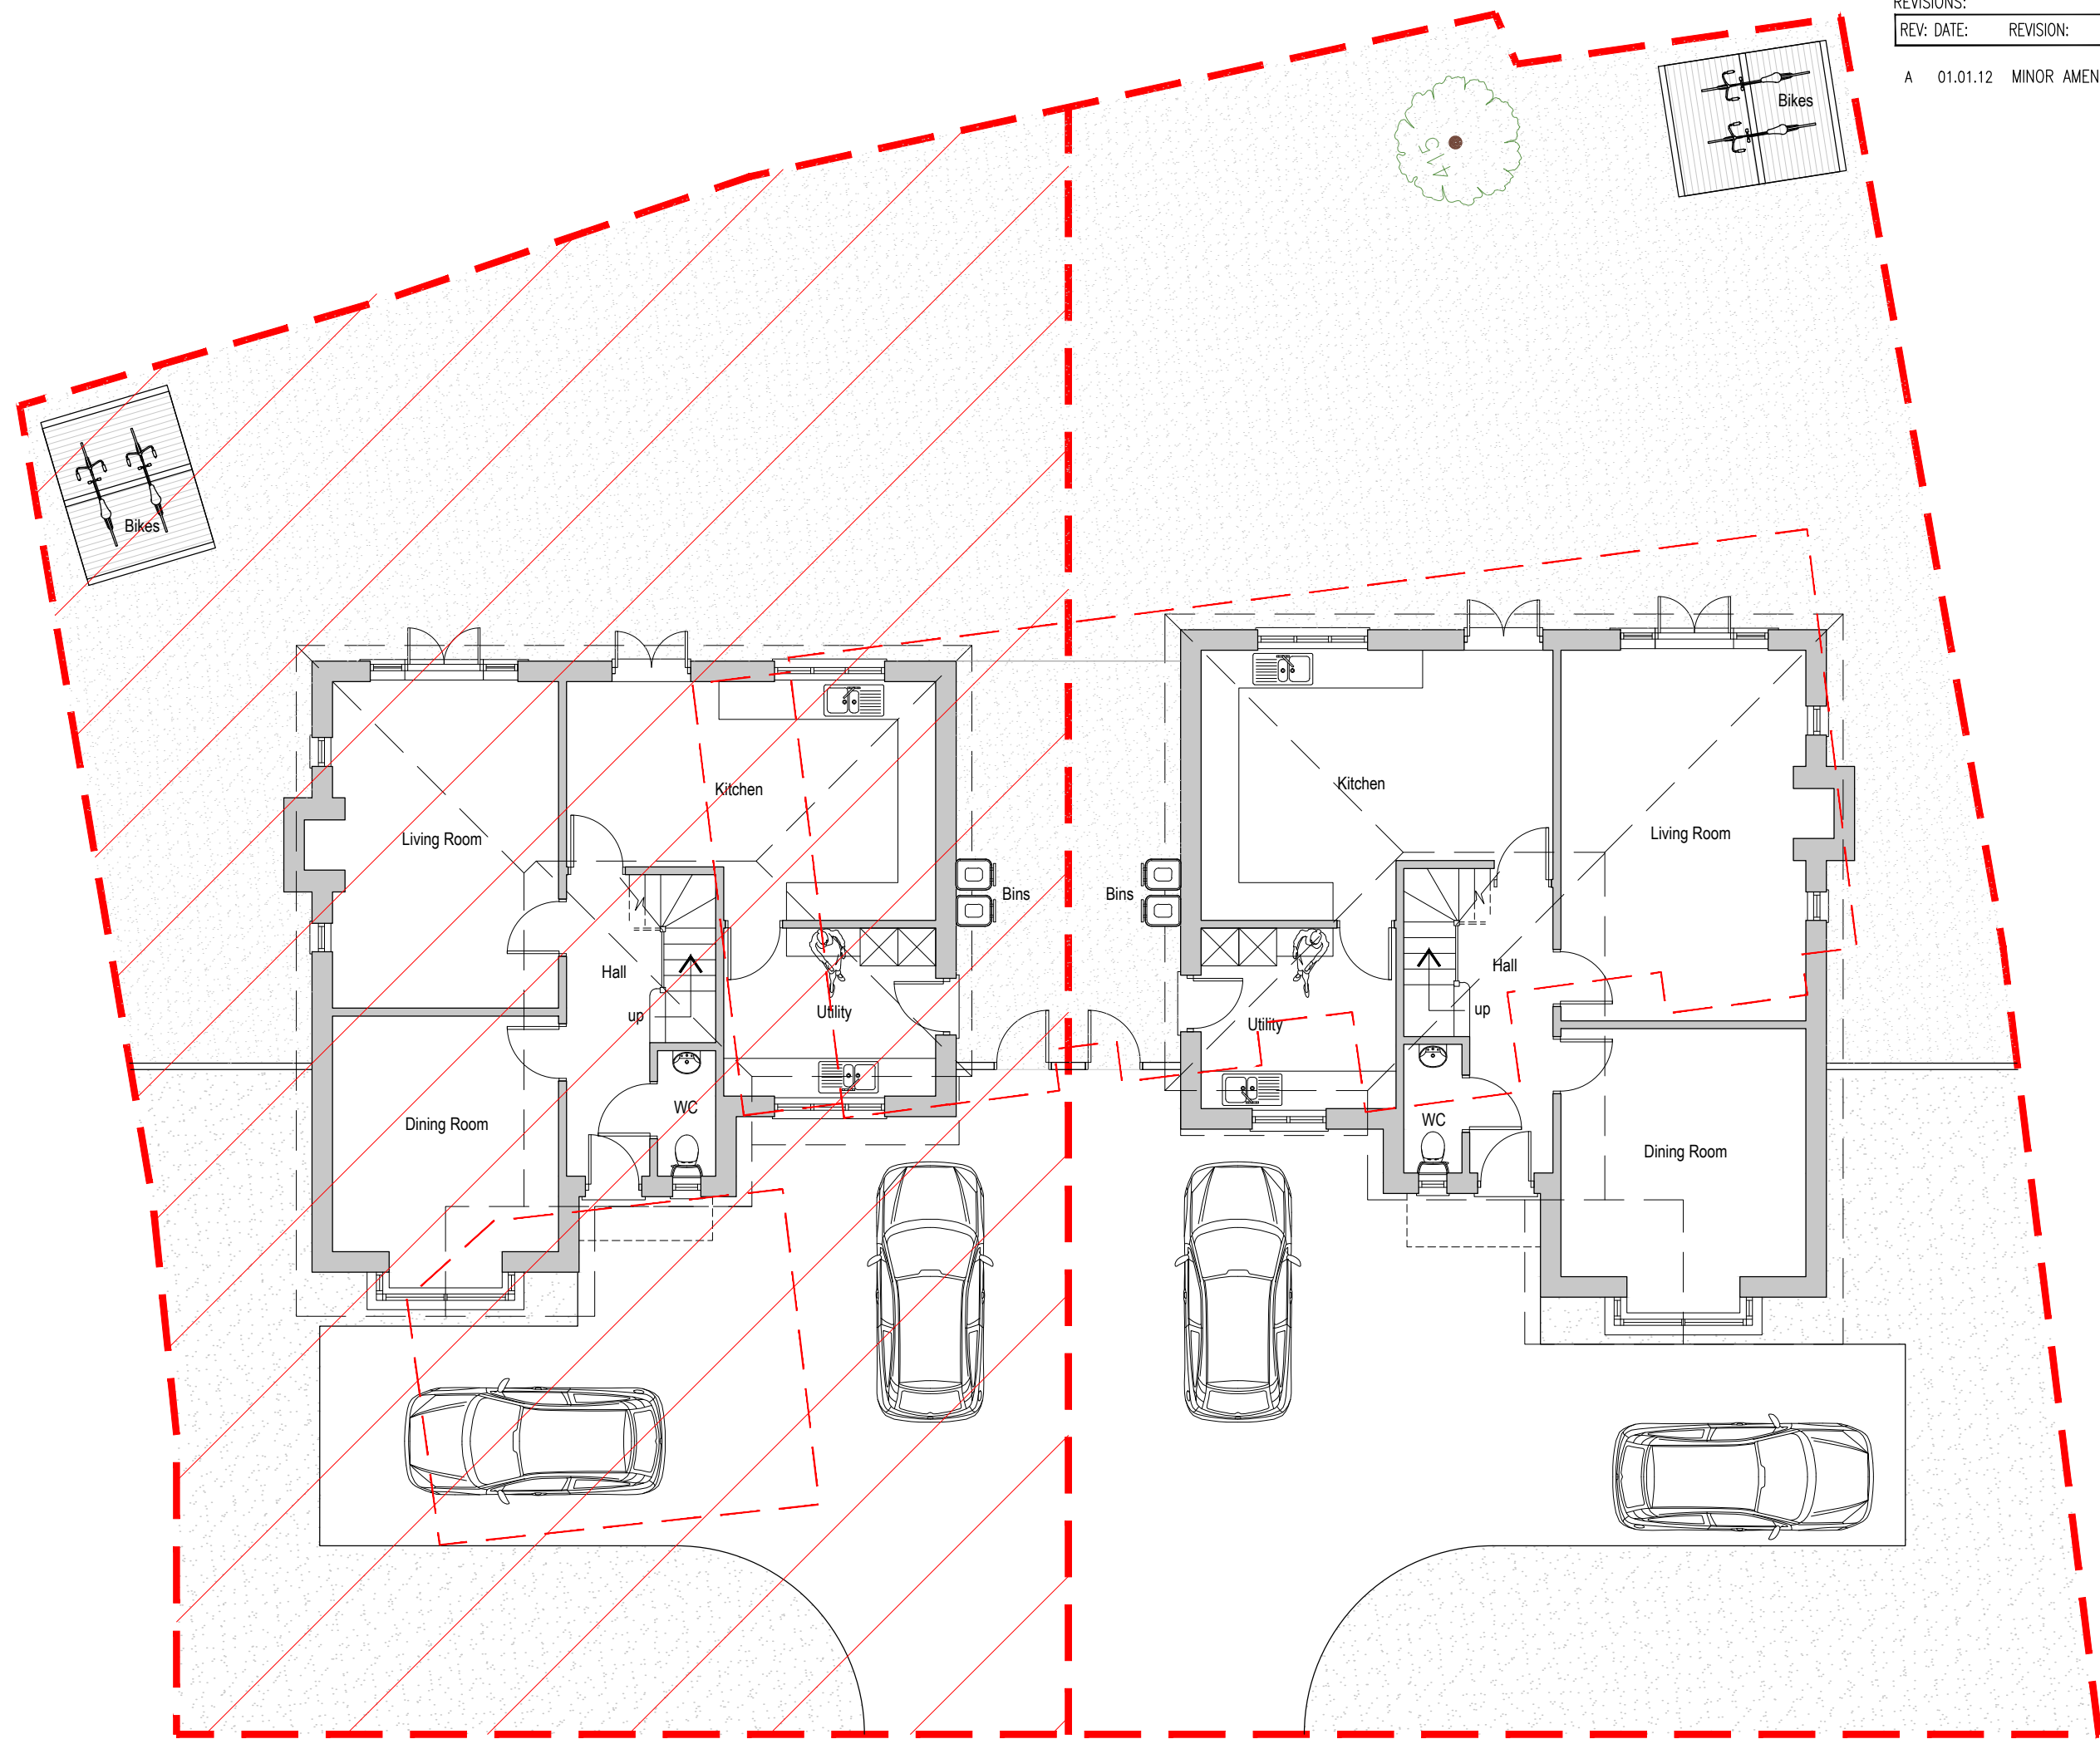
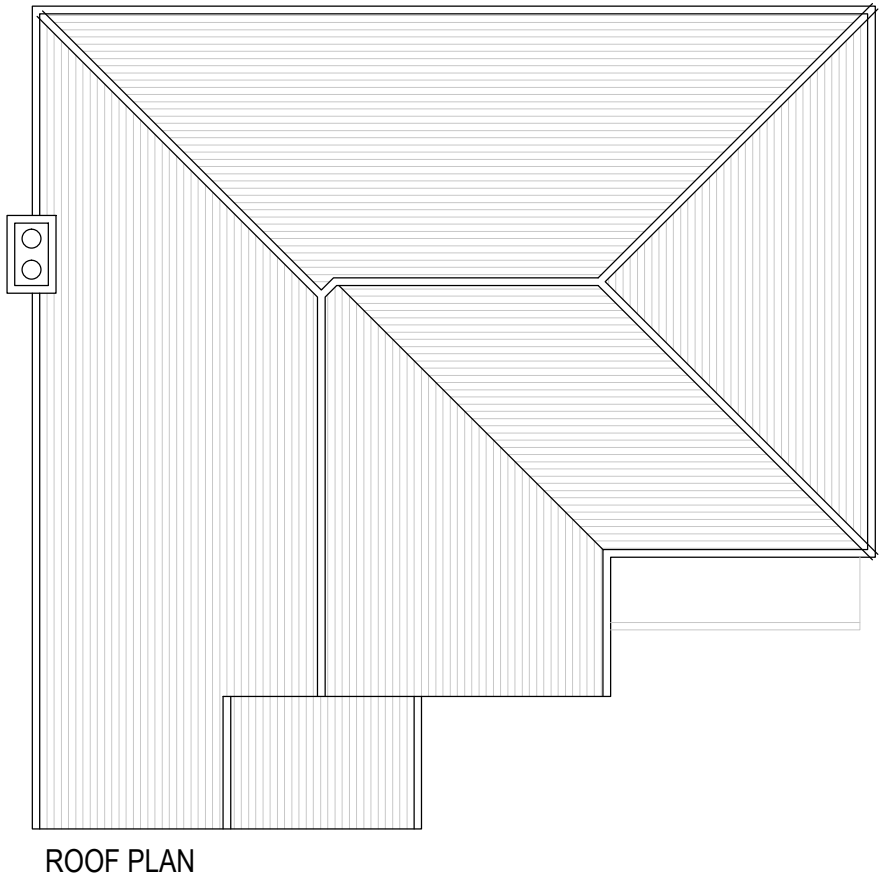


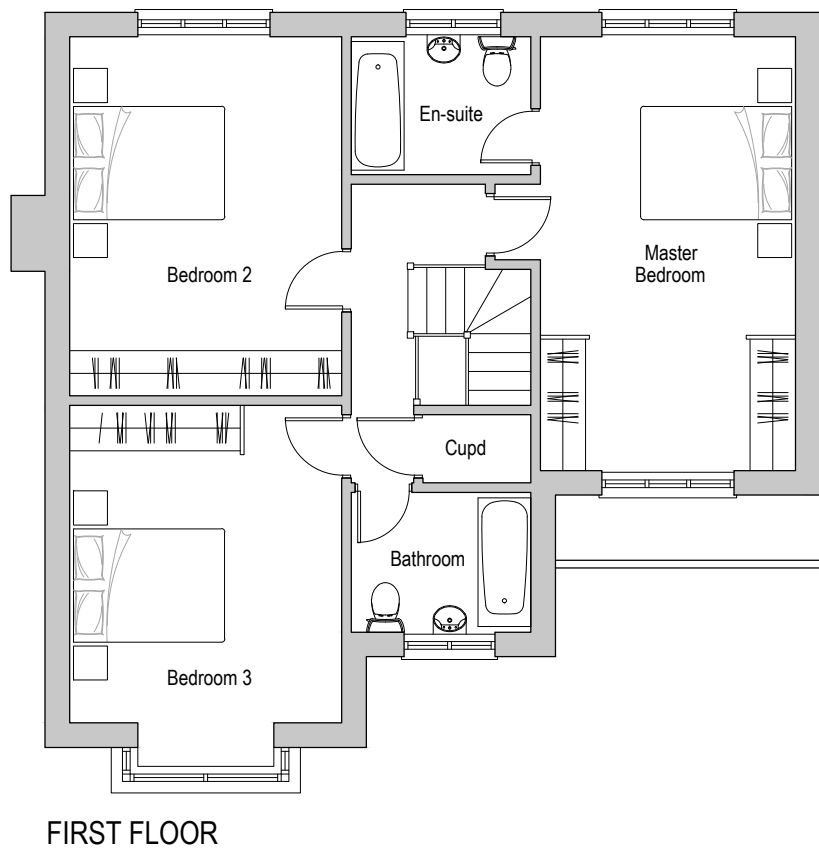

CAD DETAILS		
DRAWN BY:	USC:	SCALE:
CTB FILE:	USC:	SCALE:
Figured dimensions only are to be used. © This drawing is the sole copyright of BOHER ARCHITECTURE LIMITED Any discrepancies between this drawing & other information shall be reported to the Architect. MODIFICATIONS to be made solely on ORIGINAL MAGNETIC MEDIA.		
REVISIONS:		
REV. DATE:	REVISION:	BY: RWJ
A	01.01.12 MINOR AMENDMENTS.	CB CB

TYPE A

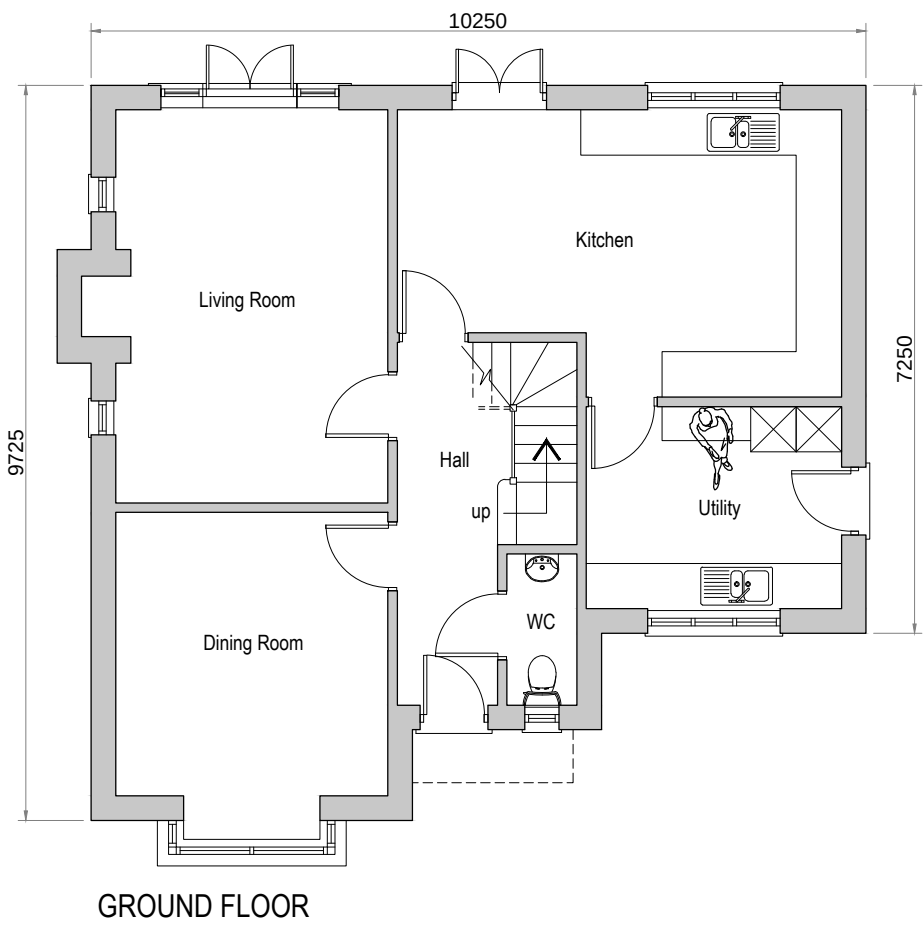

Approximate gross internal
floor space - 149m²
1603 ft²



CLIENT
Mr Paul Rodger

PROJECT
Derryquin
Priory Lane
Warfield
RG42 2JU

TITLE
Proposed - Type A
Floor Plans
& Elevations
Block Plan

STATUS
Planning
DATE
Feb. 2016

SCALE
1:100

DRAWN BY
CB
REVIEWED BY
PR
DRAWING NUMBER
1273 P 003

01730 816336
07949 682974
info@boherarchitecture.com
www.boherarchitecture.com
Capron House, North Street
Midhurst, GU29 9DT

