


'The Goodlake Arms', Main Street, Road, Challow, Oxfordshire, OX12 9RN.

NOTES:
The contractor, sub-contractor or supplier, is to check all relevant dimensions, levels, existing services and structural conditions prior to commencing the work. ANY DISCREPANCIES ARE TO BE BROUGHT TO THE ATTENTION OF THE ARCHITECTURAL DESIGNER, copied, traced, altered or reproduced without the express written permission of The Architectural Designer.

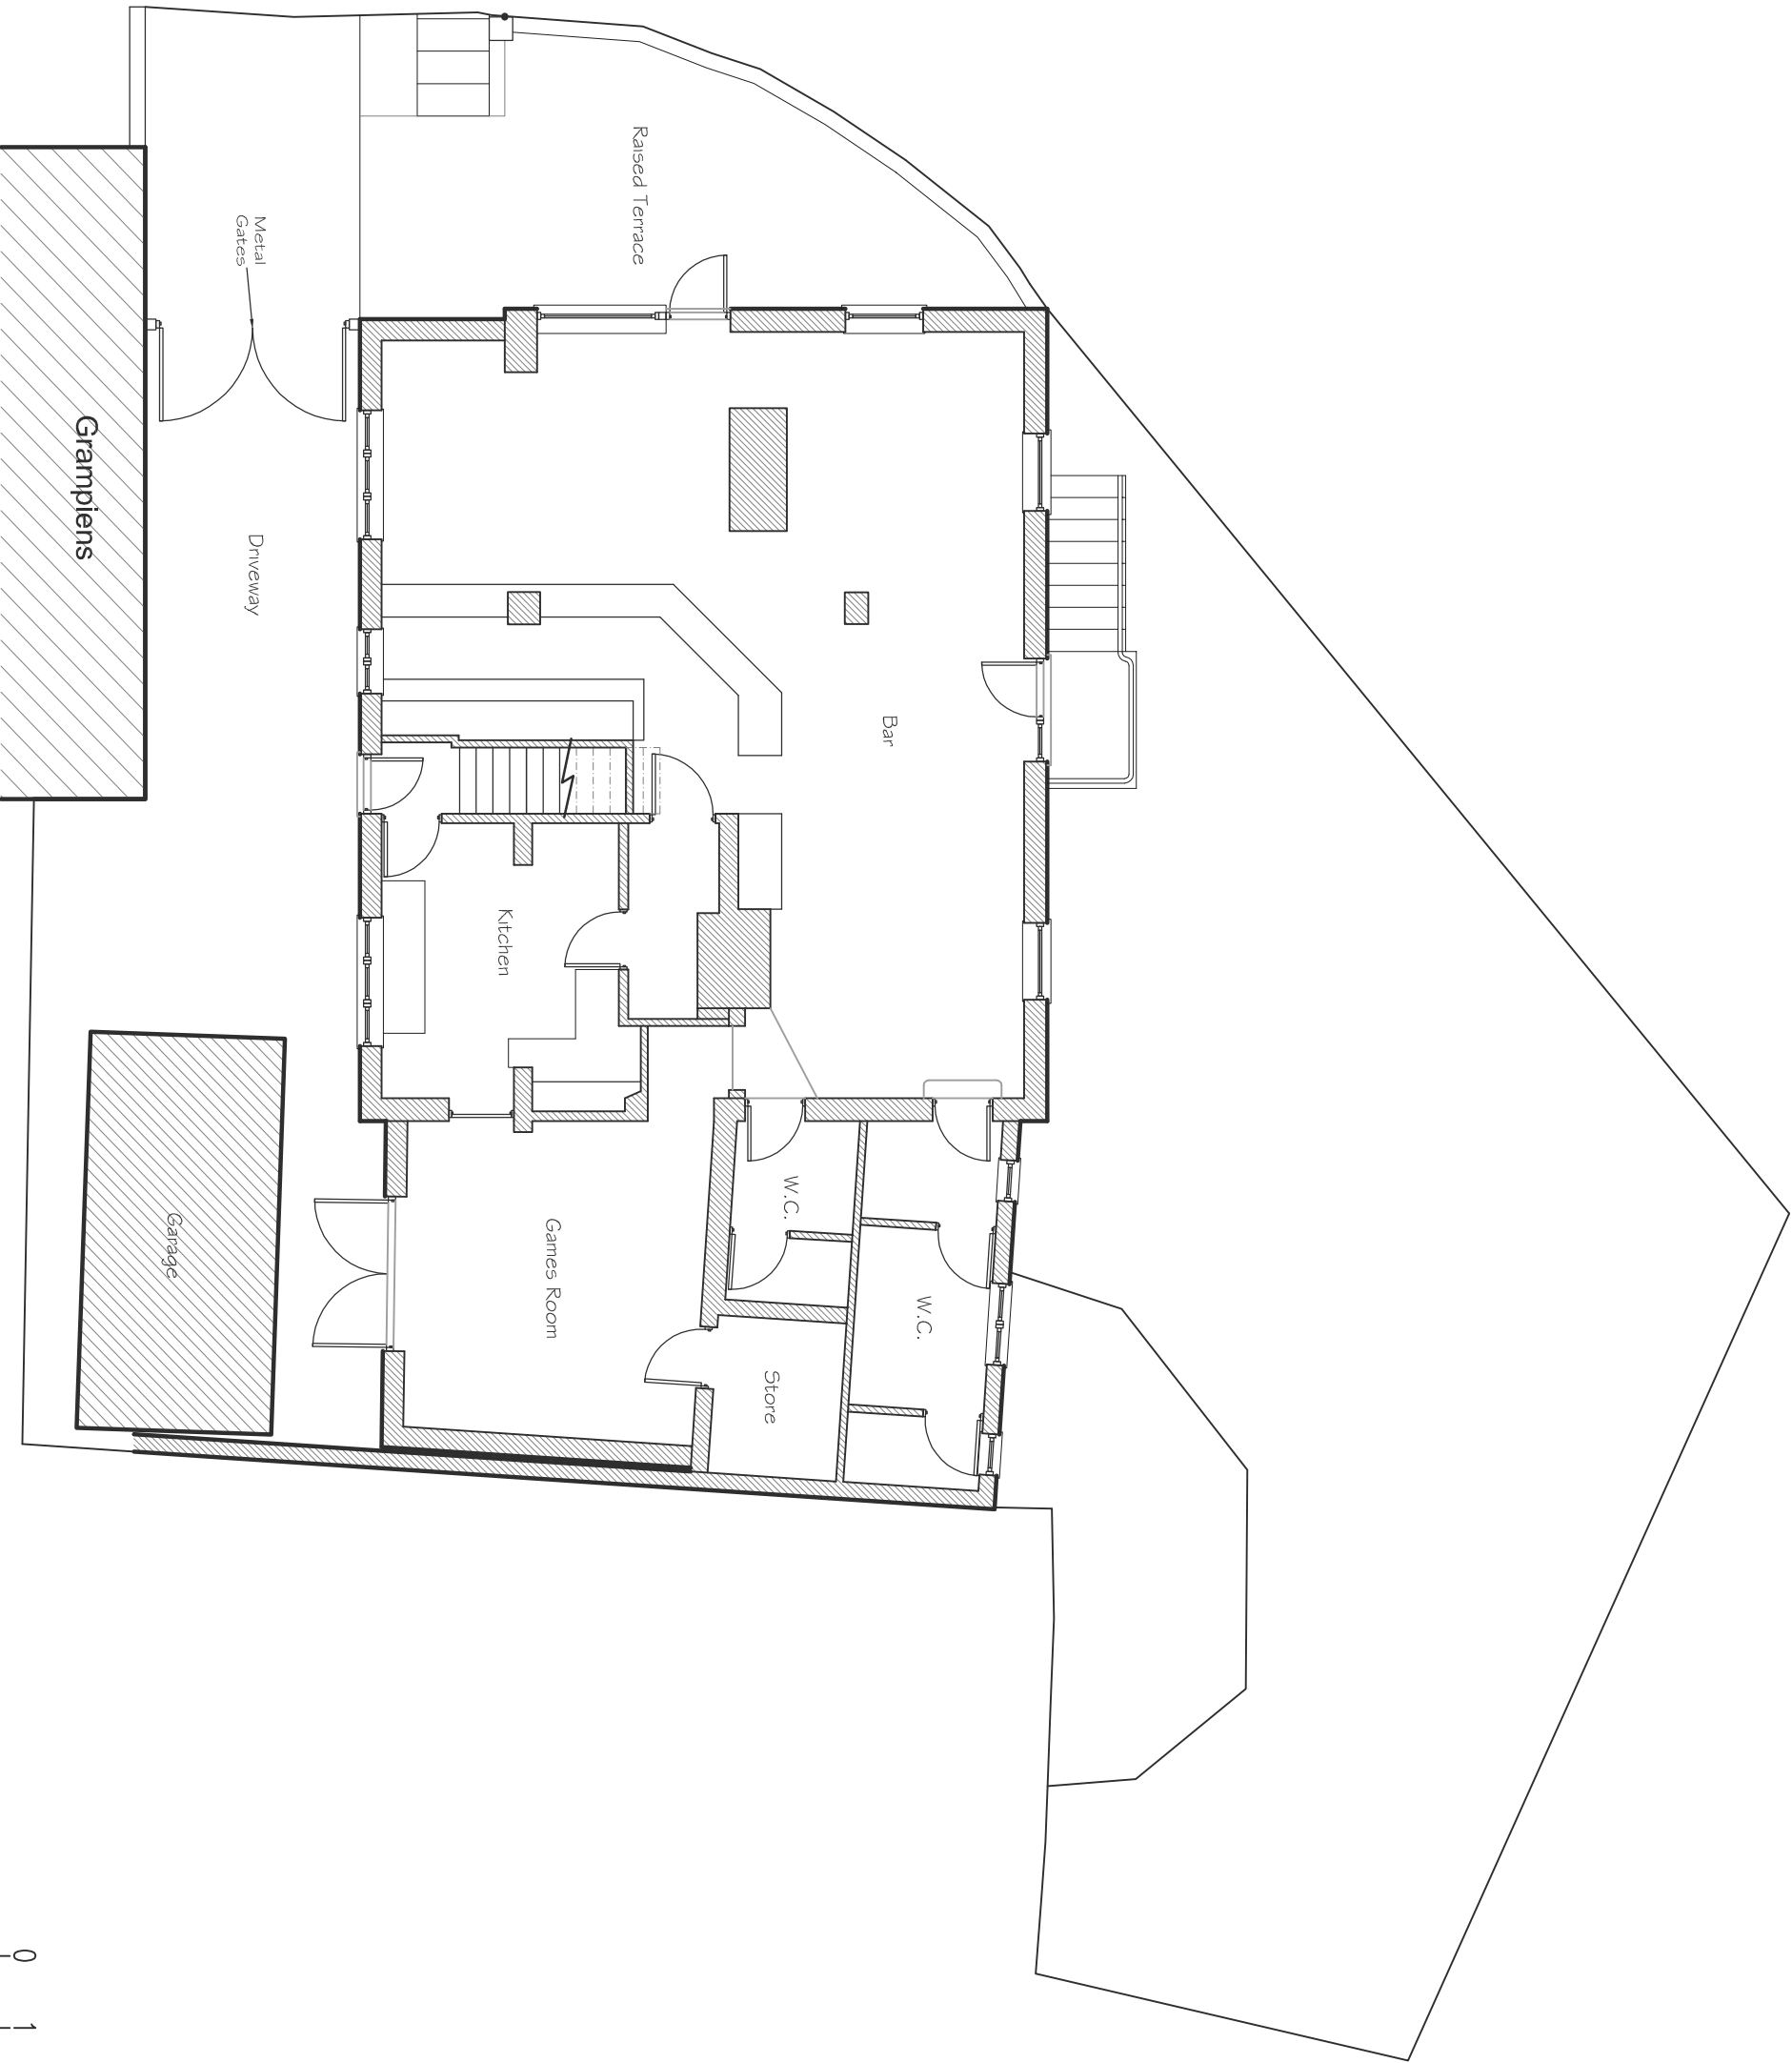

Existing Ground Floor Plan 1:100 @ A3



L.M.D.
L.M.D. DESIGNS
ARCHITECTURAL
& INTERIOR DESIGN

42 Orchardlea,
Swanmore,
Hampshire SO32 2QZ

Tel: 07876 712622
Email: Underarchitecture@aol.com

Job Title
**Proposed Change of Use at 'The Goodlake Arms',
Main Street, Challow, Oxfordshire, OX12 9RN**
Client
Mr P. Rodger

Drawing Title
**Planning
Ground Floor Plan
Existing**

CAD REF: **216675-The Goodlake Arms.dwg** Scale 1:100
Drawn **SLV** Amended Checked Date **Sep '16**
Job No. **216675** Drg. No. **101** Rev. **D**