



'The Goodlake Arms', Main Street, Road, Challow, Oxfordshire, OX12 9RN.

NOTES:

The contractor, sub-contractor or supplier is to check all relevant dimensions, levels, existing structure and materials together with existing service runs prior to commencing the works. ANY DISCREPANCIES ARE TO BE BROUGHT TO THE ATTENTION OF THE ARCHITECTURAL DESIGNER.
© This drawing is copyright and may not be copied, traced, altered or reproduced without the express written permission of The Architectural Designer.

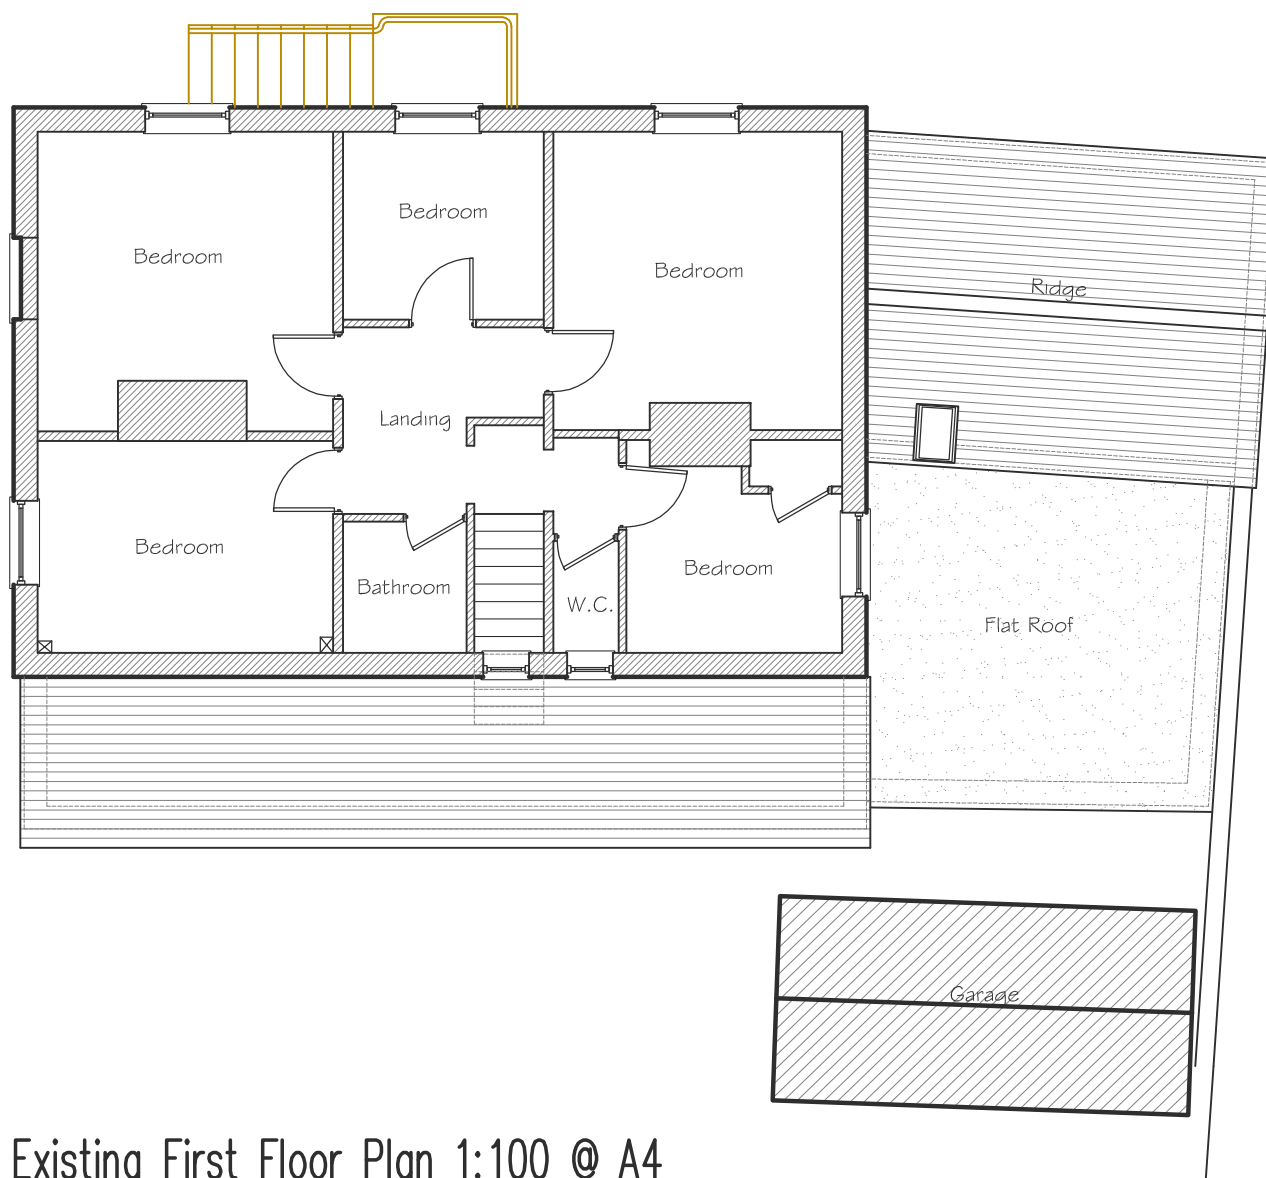

Existing First Floor Plan 1:100 @ A4

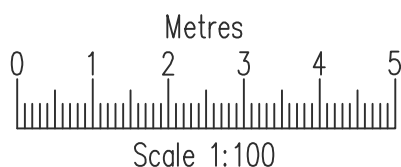

L.M.D.
L.M.D. DESIGNS
ARCHITECTURAL
& INTERIOR DESIGN

42 Orchardlea,
Swanmore,
Hampshire SO32 2QZ

Tel: 07876 712622
Email: Lmdarchitecture@aol.com

Job Title

Proposed Change of Use at 'The Goodlake Arms',
Main Street, Challow, Oxfordshire, OX12 9RN

Client

Mr P. Rodger

Drawing Title

Planning
First Floor Plan
Existing

CAD REF: 216675-The-Goodlake-Arms.dwg Scale 1:100

Drawn SLV Amended Checked Date Sep '16

Job No. 216675 Drg. No. 102 Rev. B