




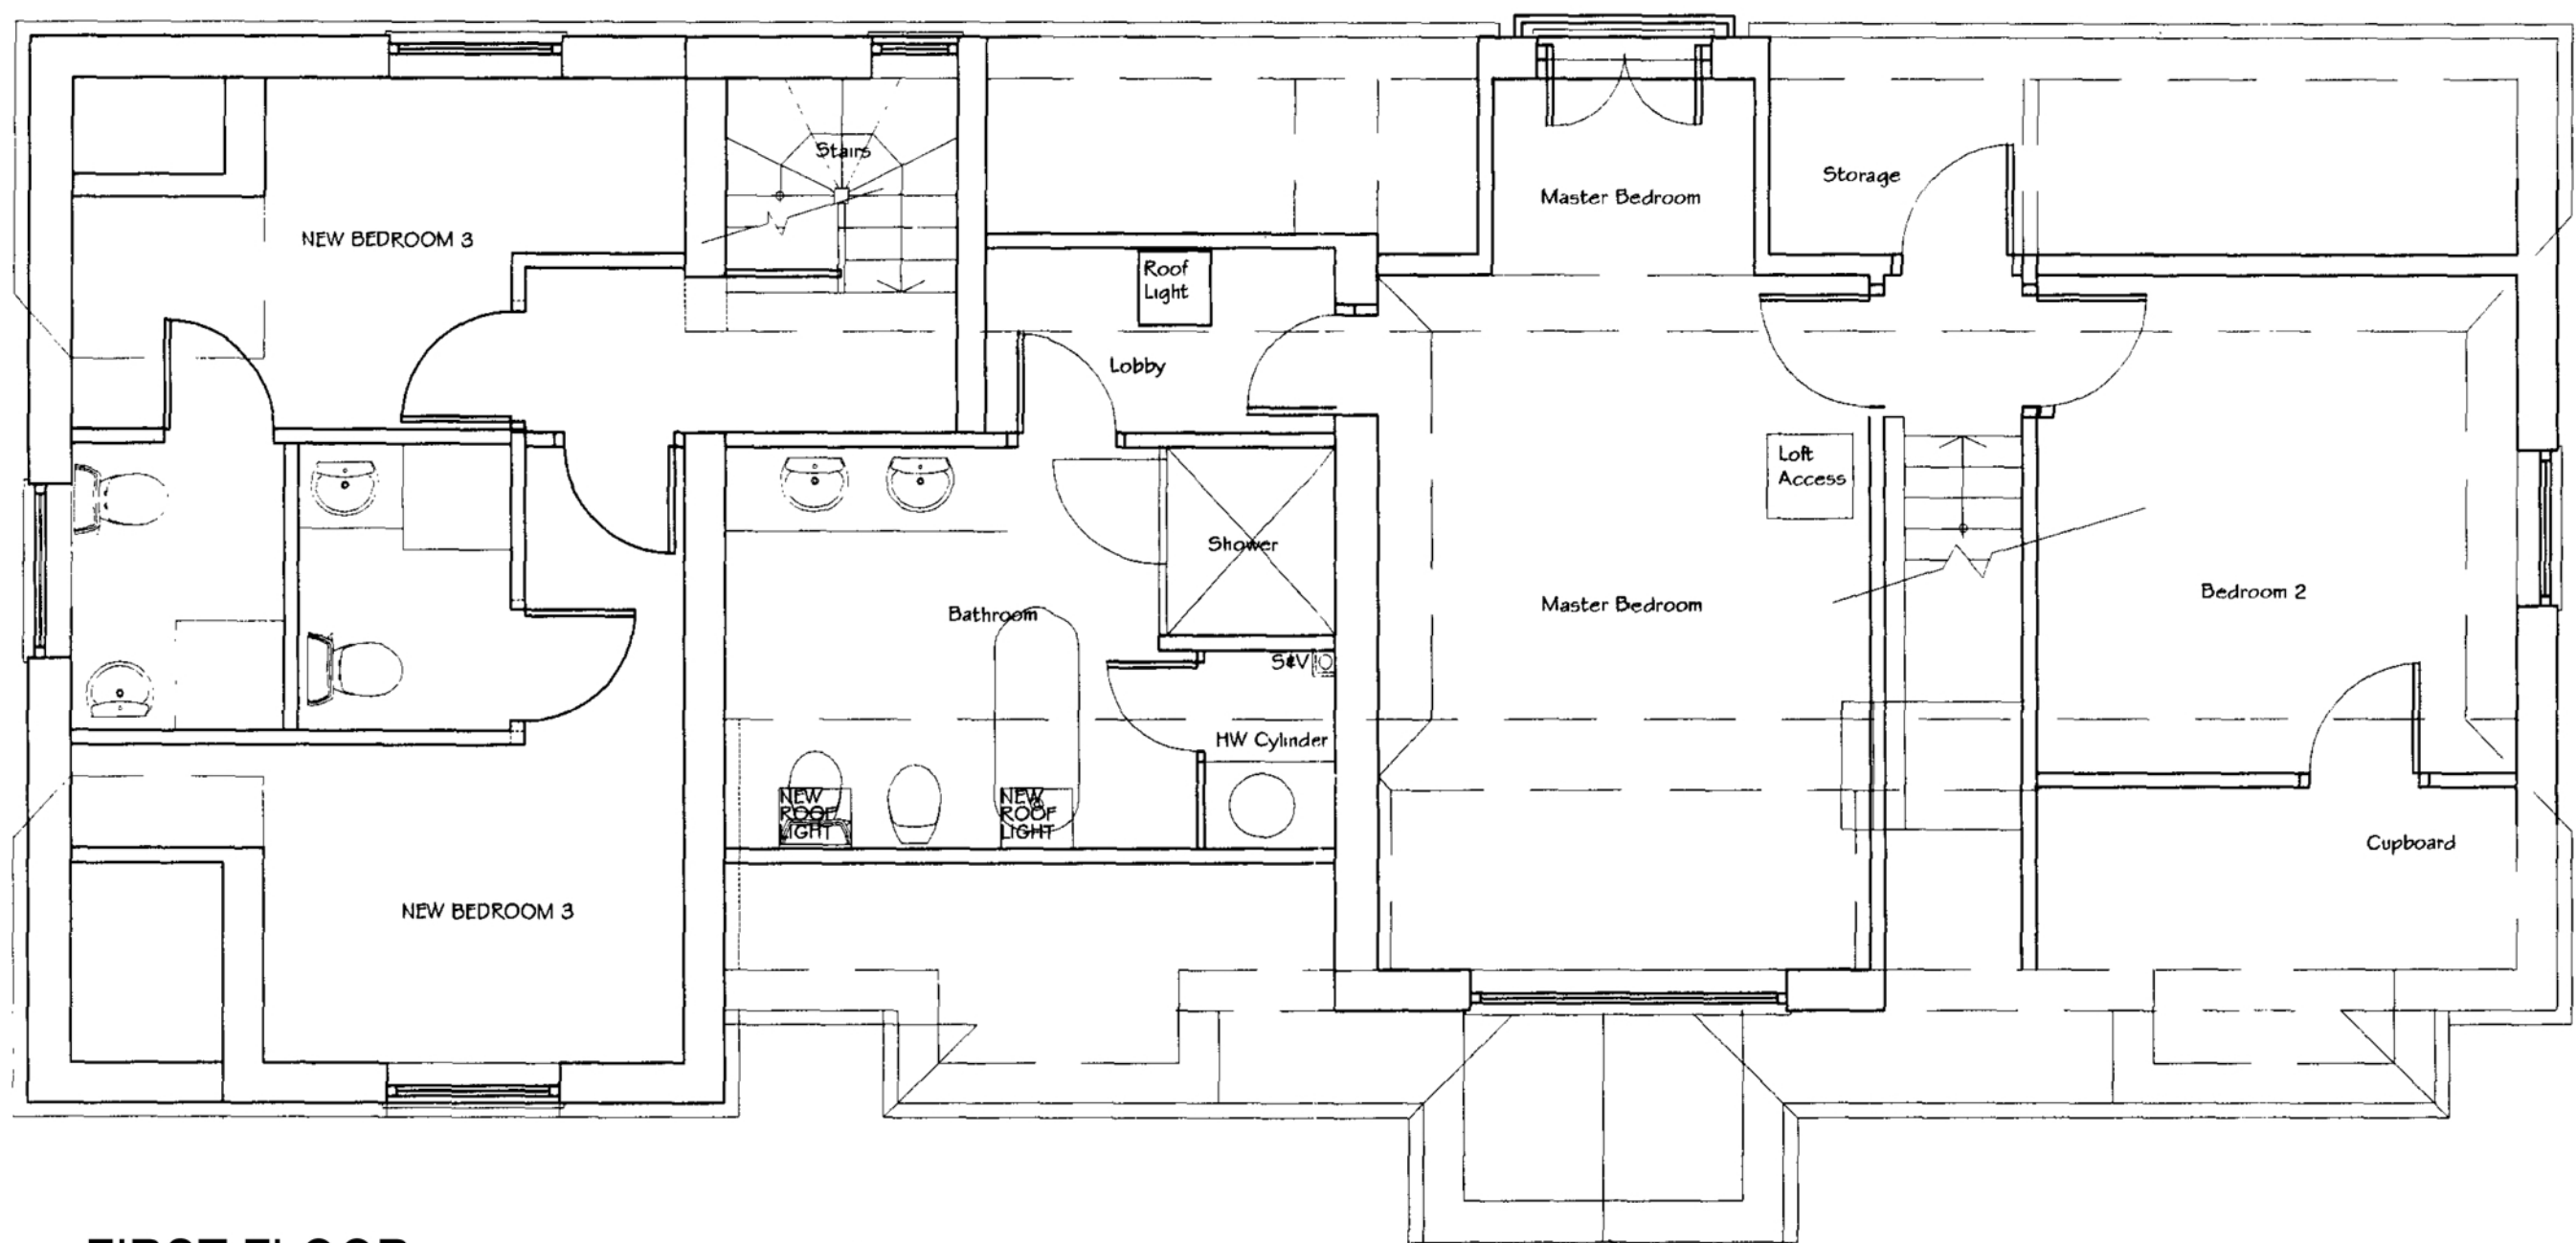


FIRST FLOOR

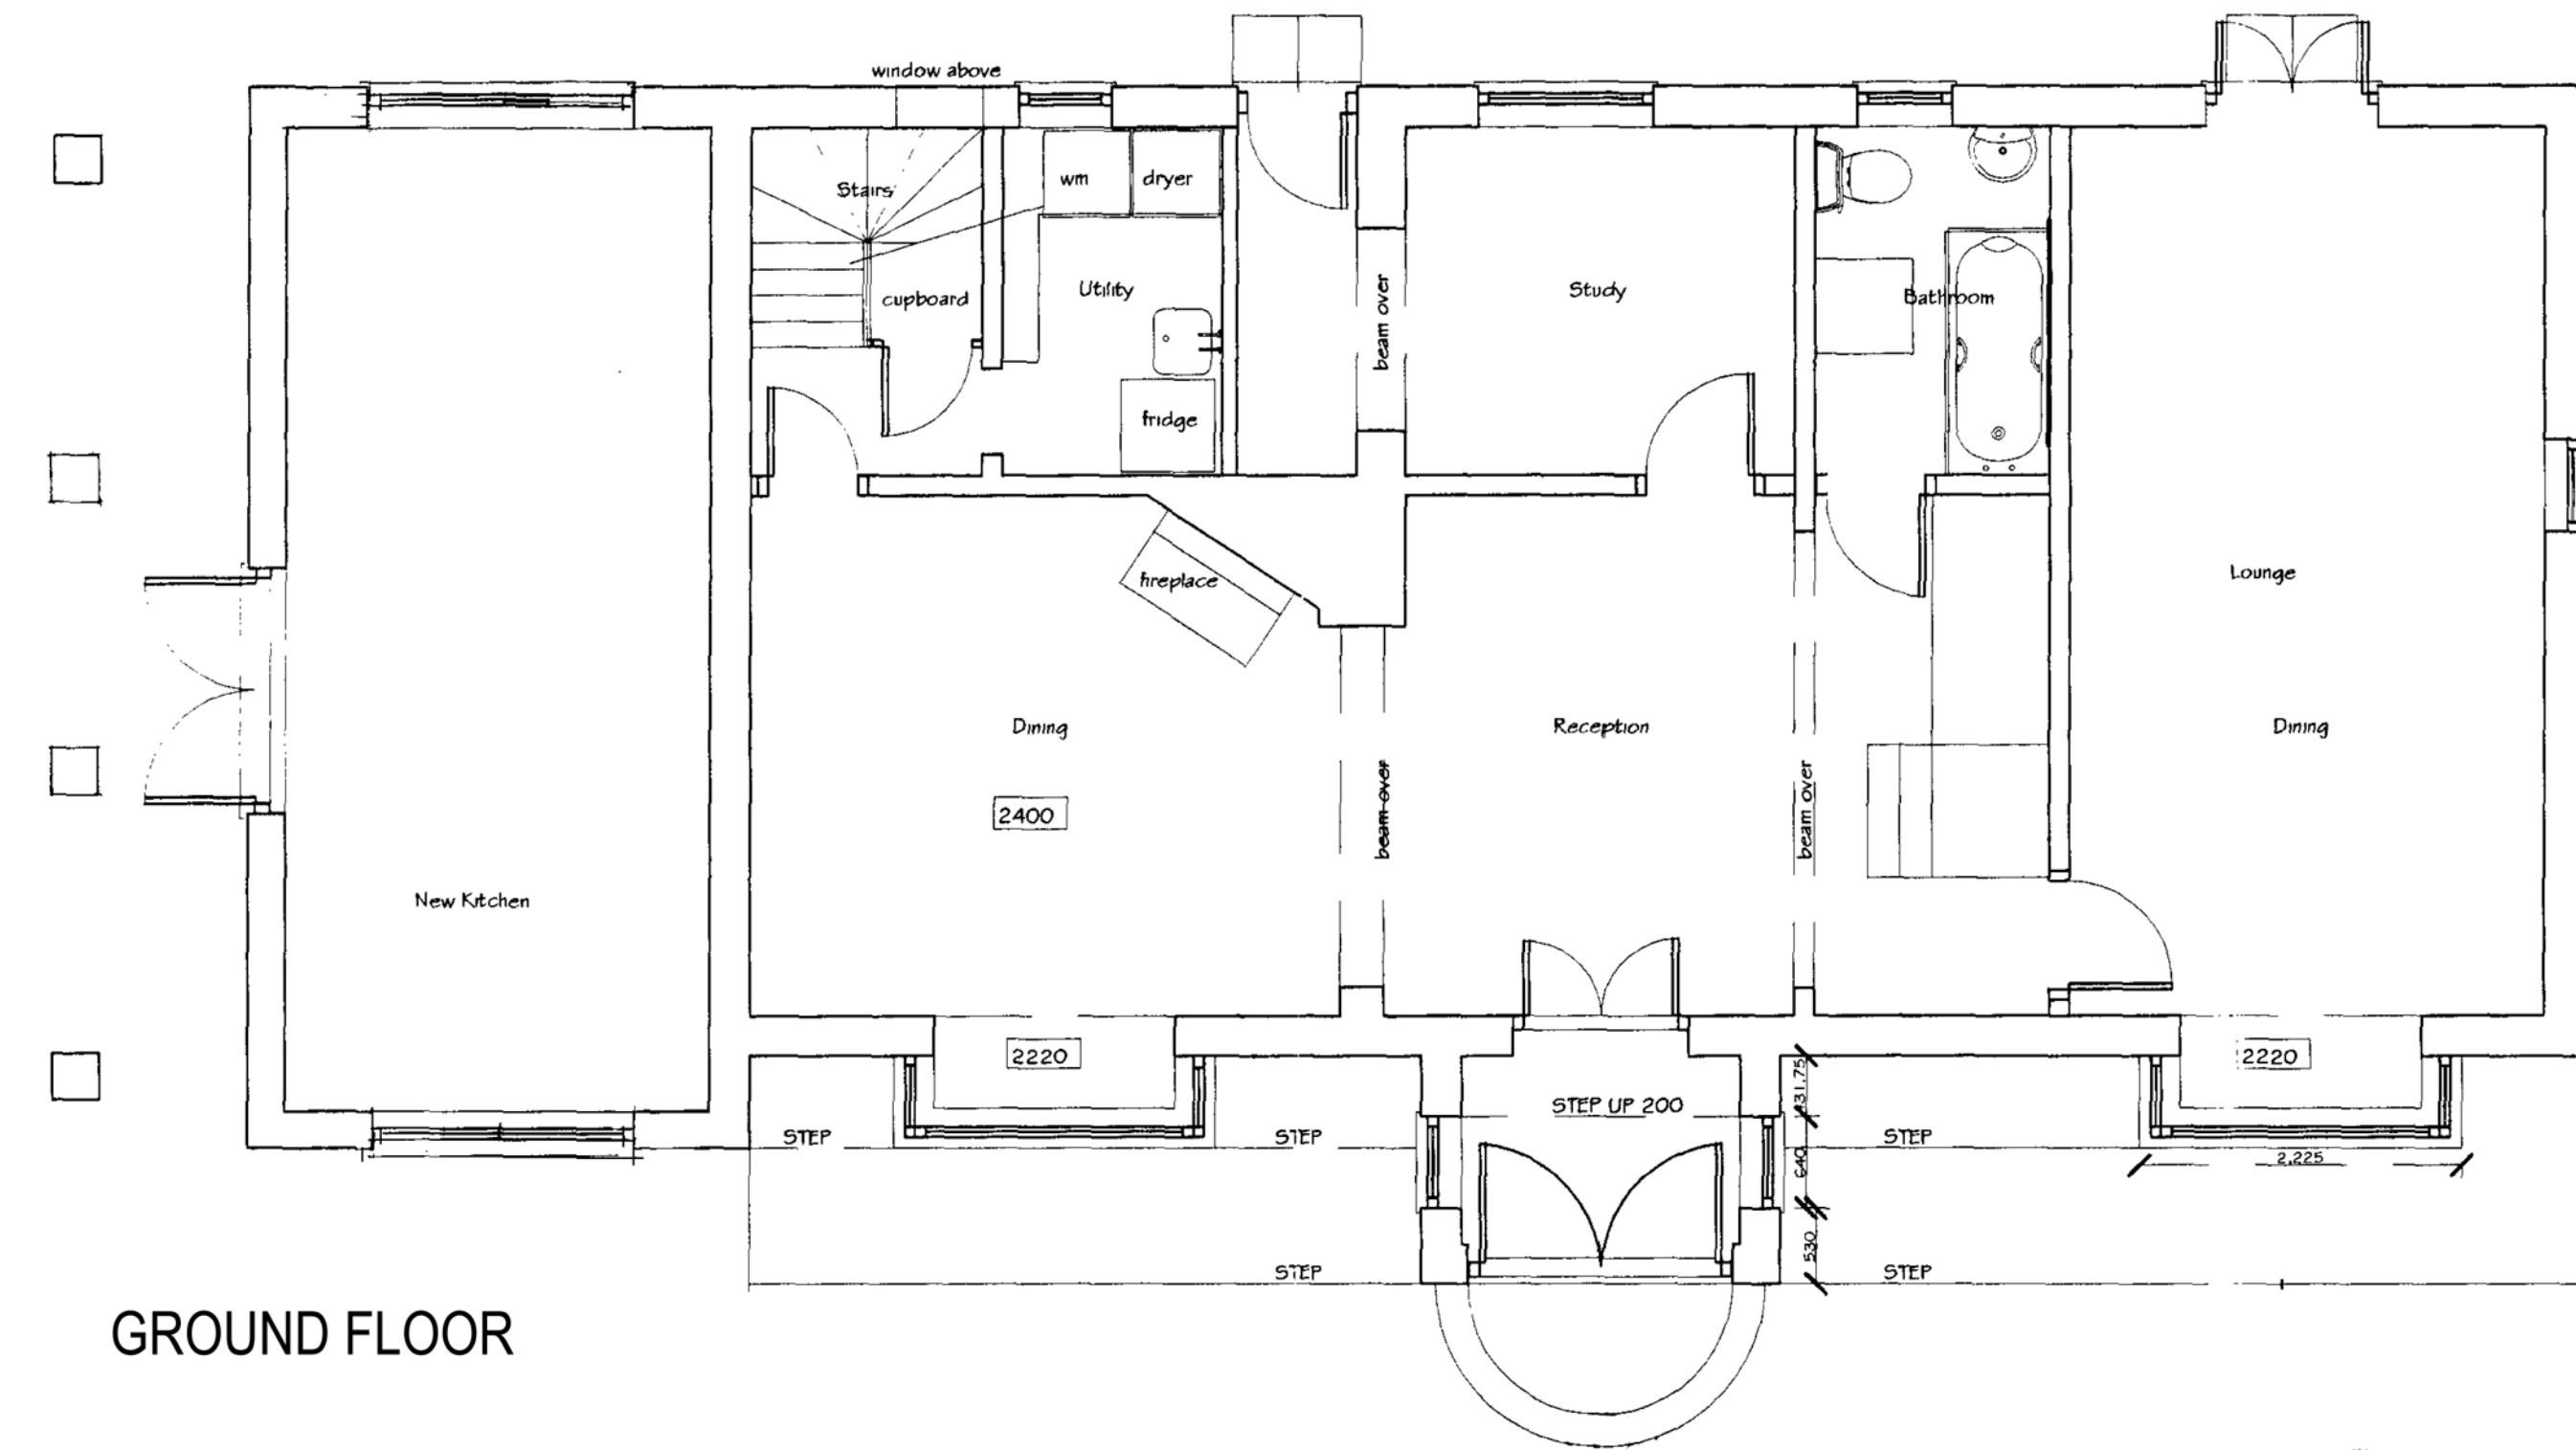

GROUND FLOOR

 

FRONT ELEVATION

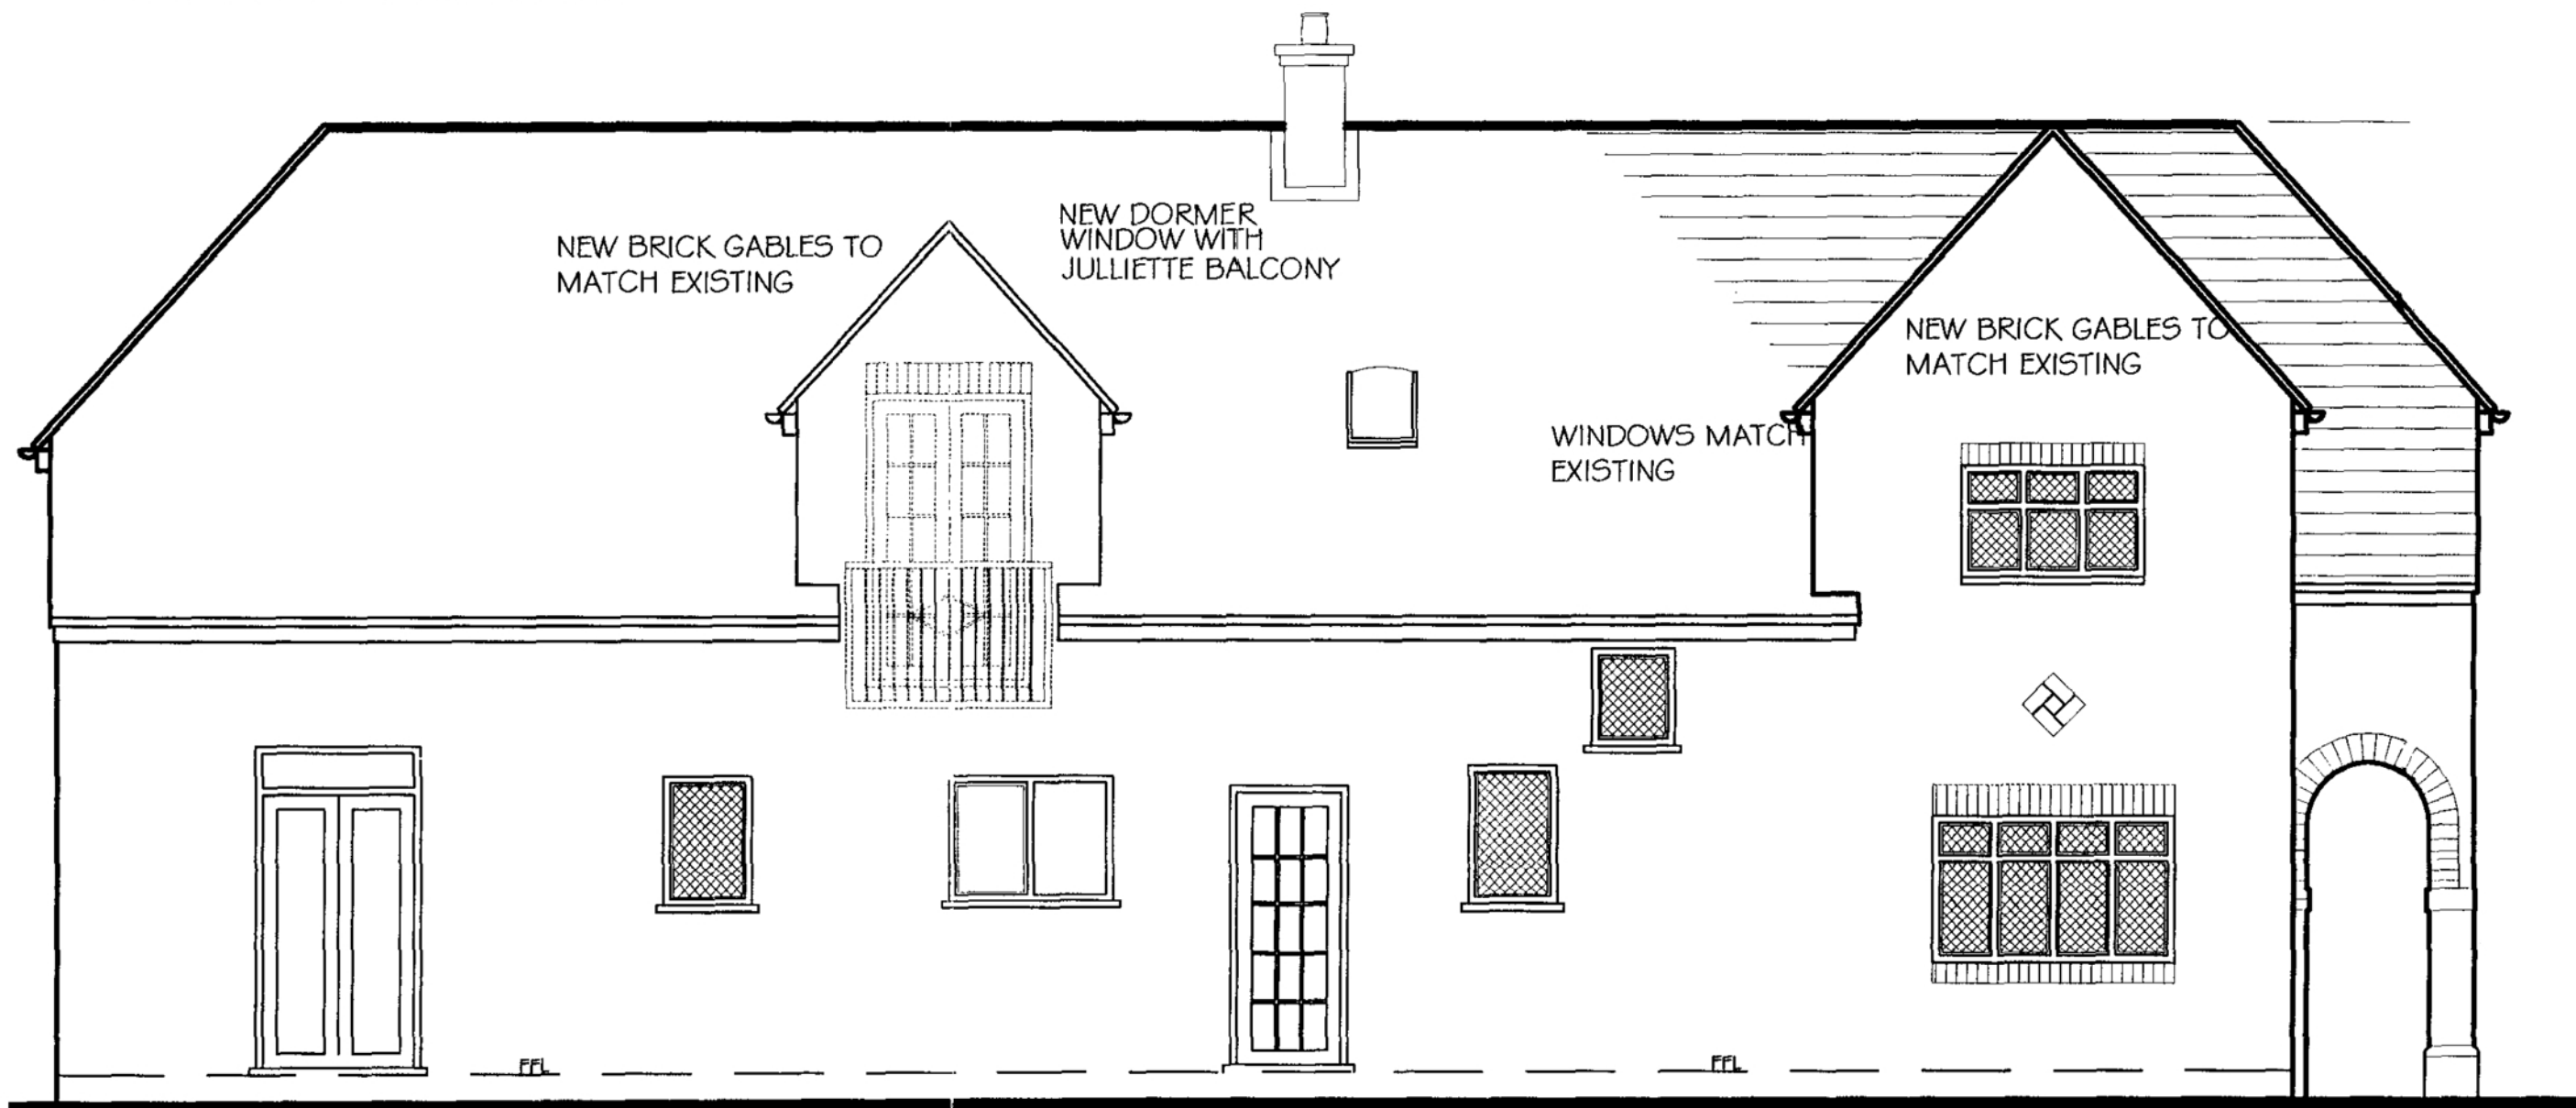

REAR ELEVATION



SIDE ELEVATION



SIDE ELEVATION

CAD DETAILS		
REF'S	CHG	DATE
1	2	3
1	2	3
Figured dimensions only are to be used.		
© This drawing is the sole copyright of		
BOHER ARCHITECTURE LIMITED		
Any discrepancies between this drawing & other		
information shall be reported to the Architect.		
MODIFICATIONS to be made solely on		
ORIGINAL MAGNETIC MEDIA.		
REVISIONS:		
REV. DATE:	REVISION:	BY: RWI
A	01.01.12	MINOR AMENDMENTS.
CB	CB	

CLIENT	PROJECT	TITLE	STATUS	DRAWN BY	REVIEWED BY
Mr Paul Rodger	Derryquin Priory Lane Warfield RG42 2JU	Existing Floor Plans & Elevations	Planning	CB	PR
			DATE	SCALE @ A1	DRAWING NUMBER
			Feb. 2016	1:100	1273 P 002

01730 816336
07949 682974
info@boherarchitecture.com
www.boherarchitecture.com

Capron House, North Street
Midhurst, GU29 9DT

BOHER
ARCHITECTURE