


CAD DETAILS

|           |          |        |
|-----------|----------|--------|
| DRAWN BY: | DATE:    | SCALE: |
| CB        | 01.01.12 | 1:100  |




Figured dimensions only are to be used.  
 © This drawing is the sole copyright of  
 BOHER ARCHITECTURE LIMITED  
 Any discrepancies between this drawing & other  
 information shall be reported to the Architect.  
 MODIFICATIONS to be made solely on  
 ORIGINAL MAGNETIC MEDIA.

|            |            |                   |     |
|------------|------------|-------------------|-----|
| REVISIONS: | REV. DATE: | REVISION:         | BY: |
| A          | 01.01.12   | MINOR AMENDMENTS. | CB  |


CB CB

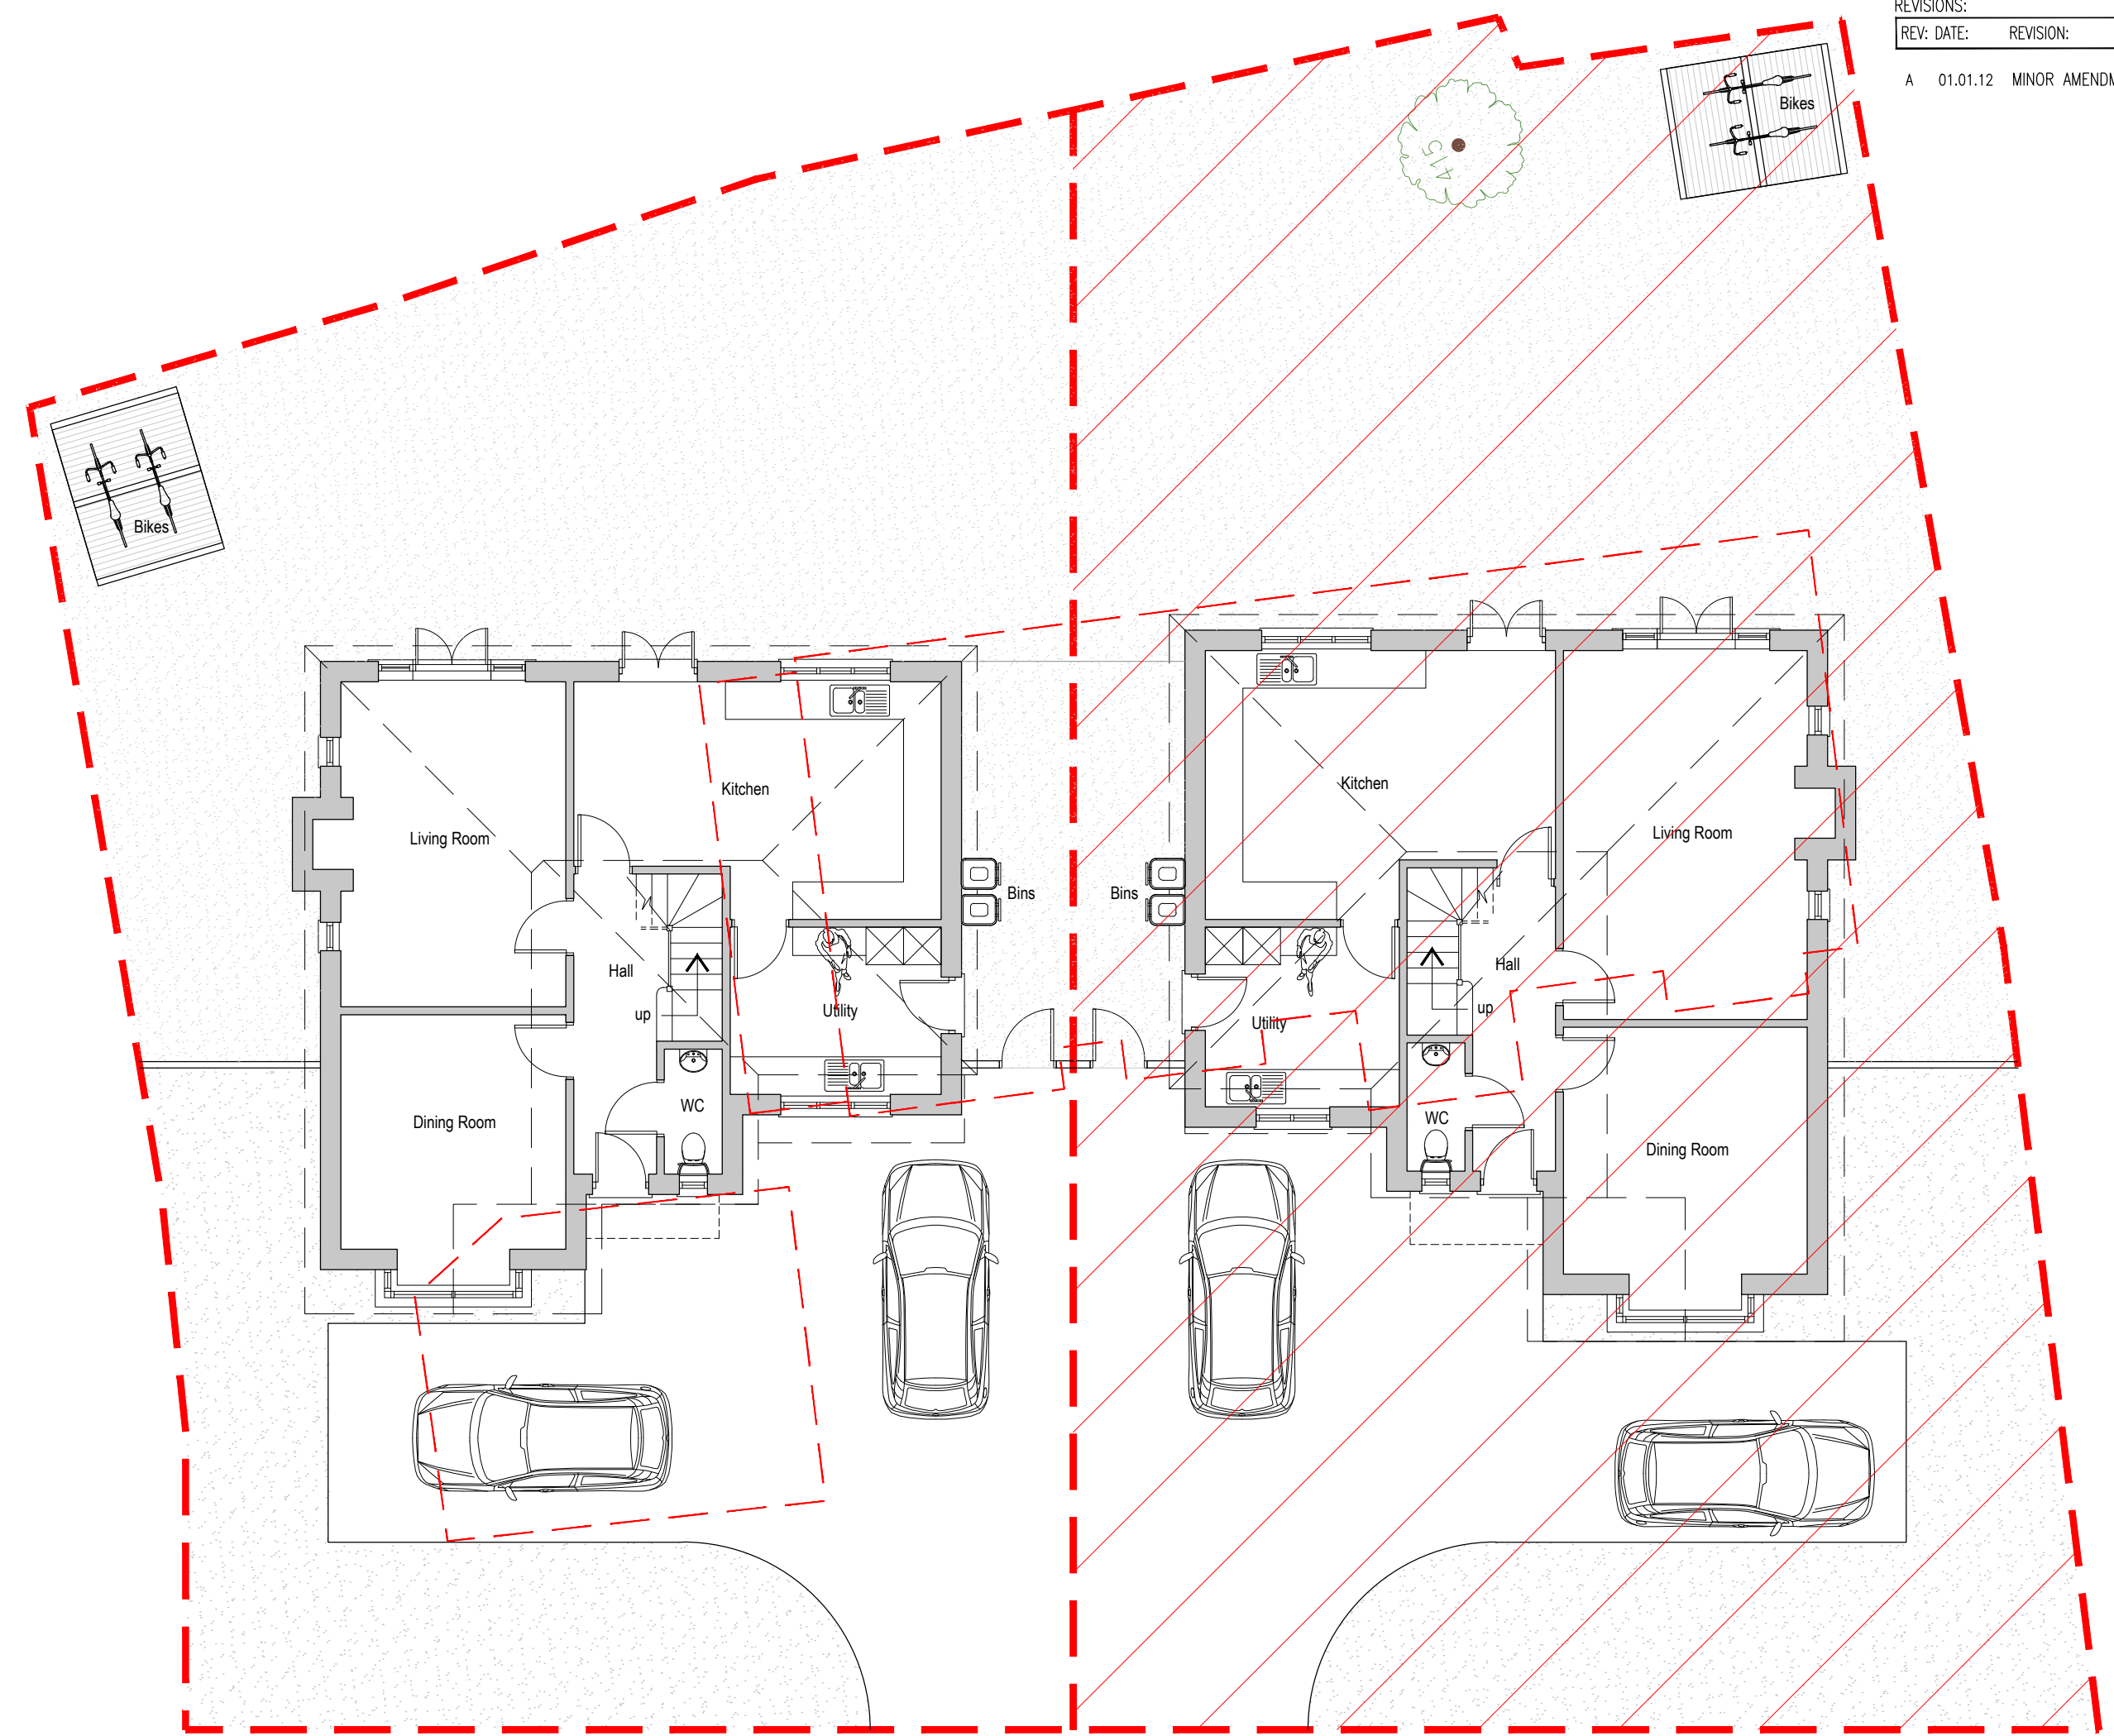

TYPE B

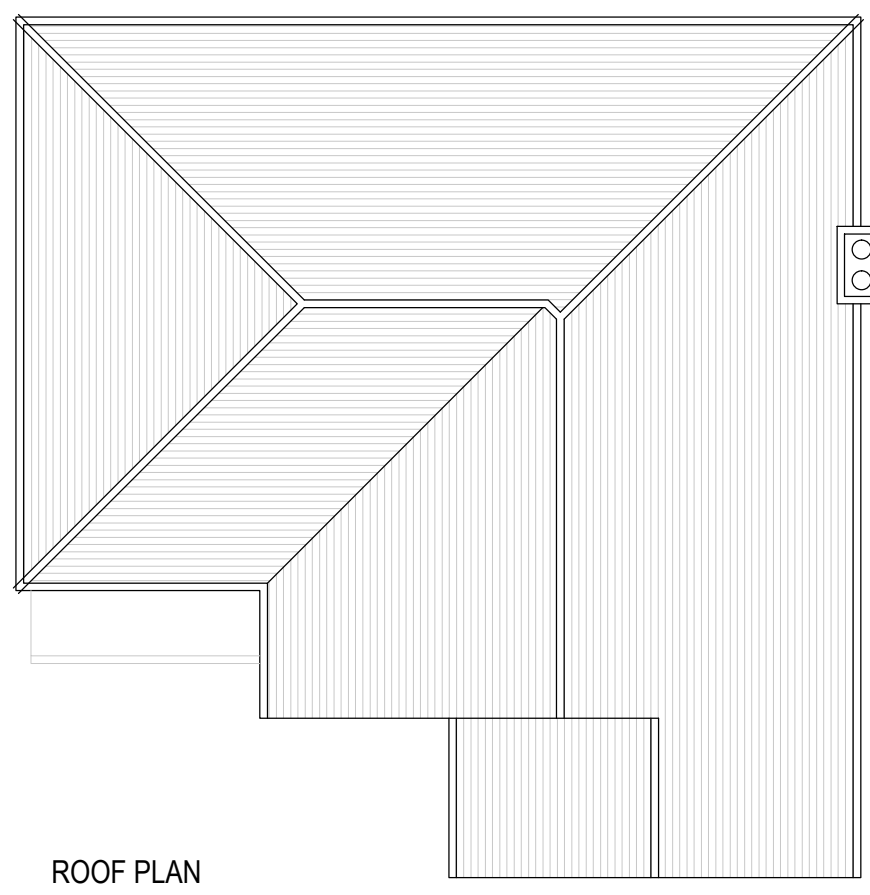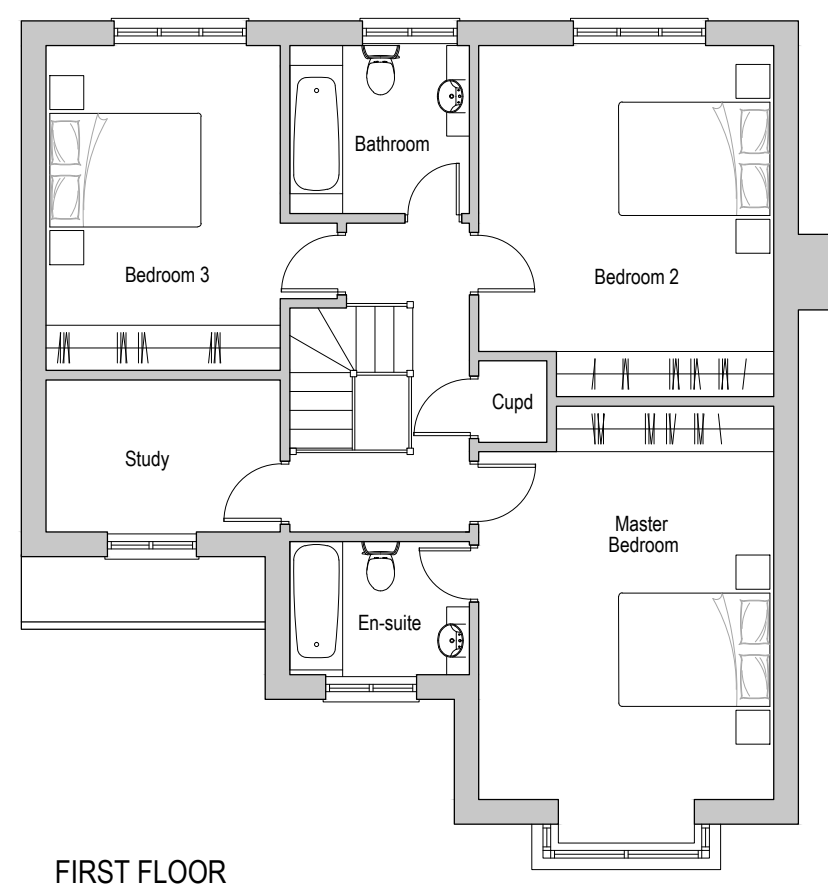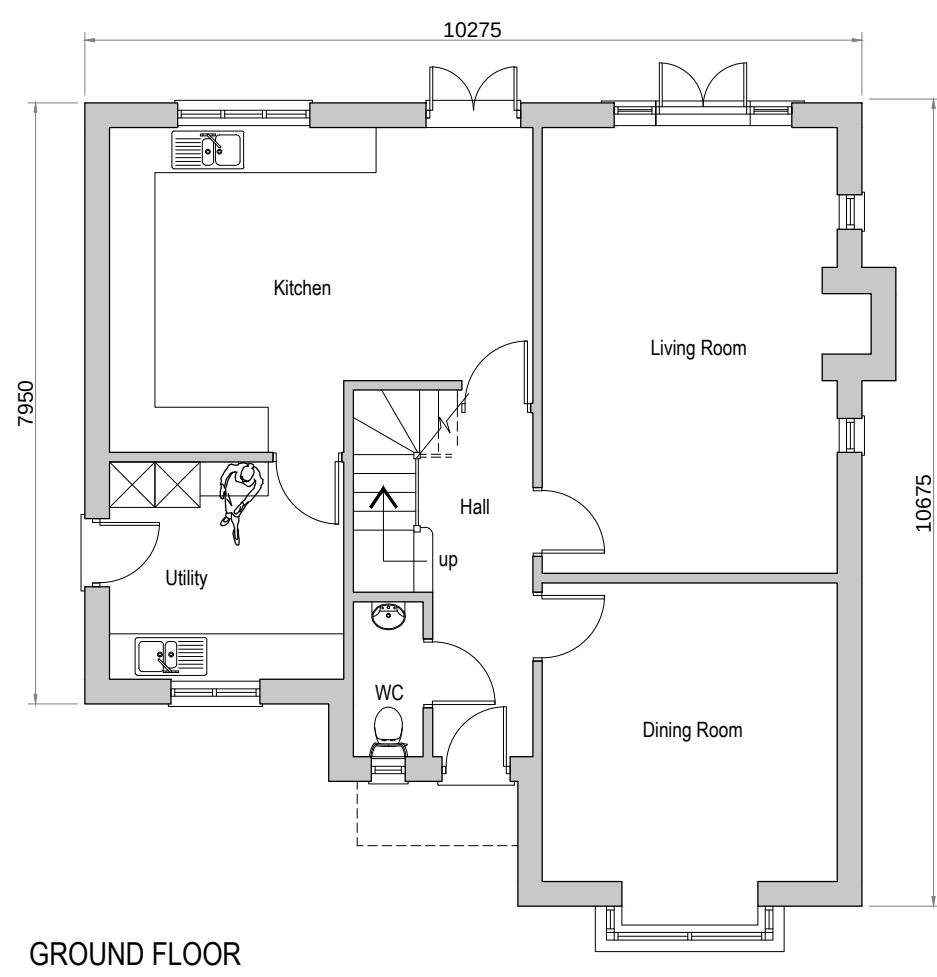

Approximate gross internal  
 floor space - 168m<sup>2</sup>  
 1808 ft<sup>2</sup>

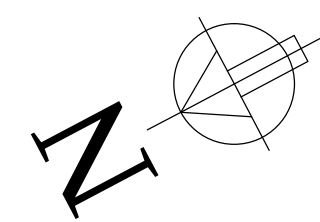

SITE BOUNDARY



CLIENT  
 Mr Paul Rodger

PROJECT  
 Derryquin  
 Priory Lane  
 Warfield  
 RG42 2JU

TITLE  
 Proposed - Type B  
 Floor Plans  
 & Elevations  
 Block Plan

STATUS  
 Planning

DATE  
 Feb. 2016

DRAWN BY  
 CB

DRAWING NUMBER  
 1273 P 004

01730 816336  
 07949 682974  
 info@boherarchitecture.com  
 www.boherarchitecture.com  
 Capron House, North Street  
 Midhurst, GU29 9DT

