




NOTES

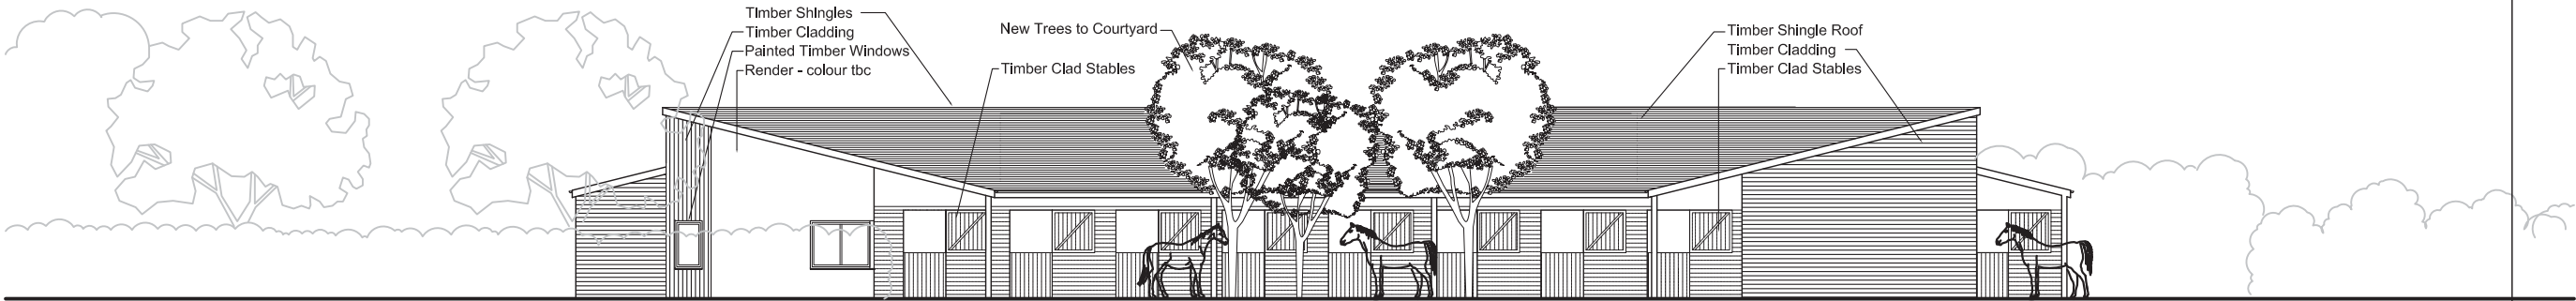


SOUTH ELEVATION

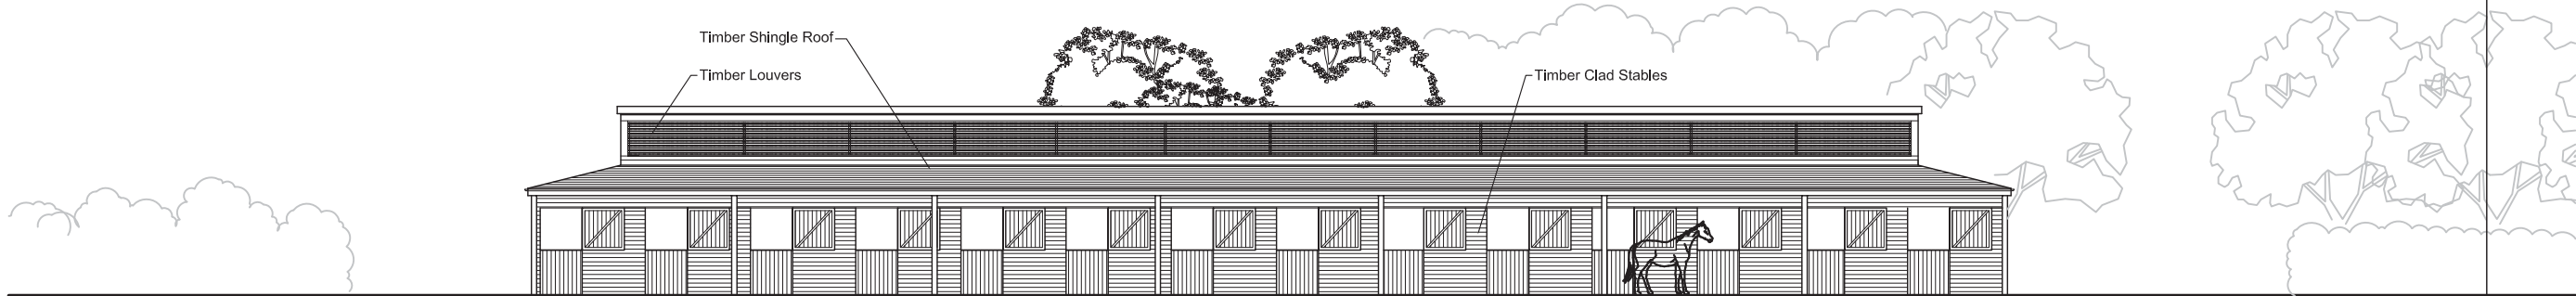

NORTH ELEVATION

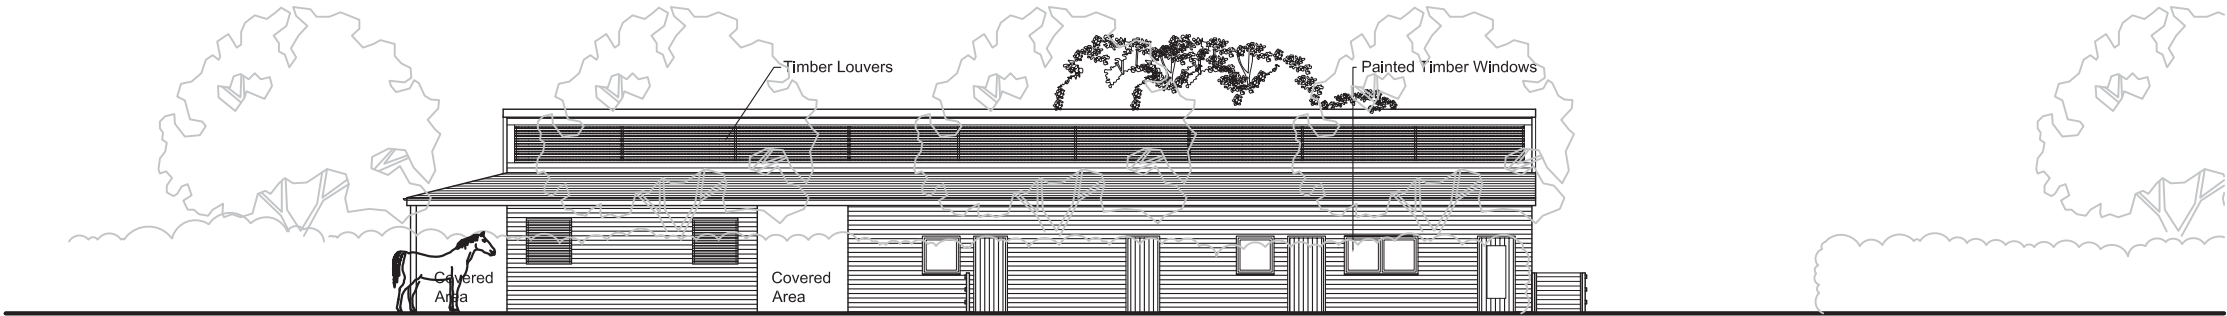

WEST ELEVATION

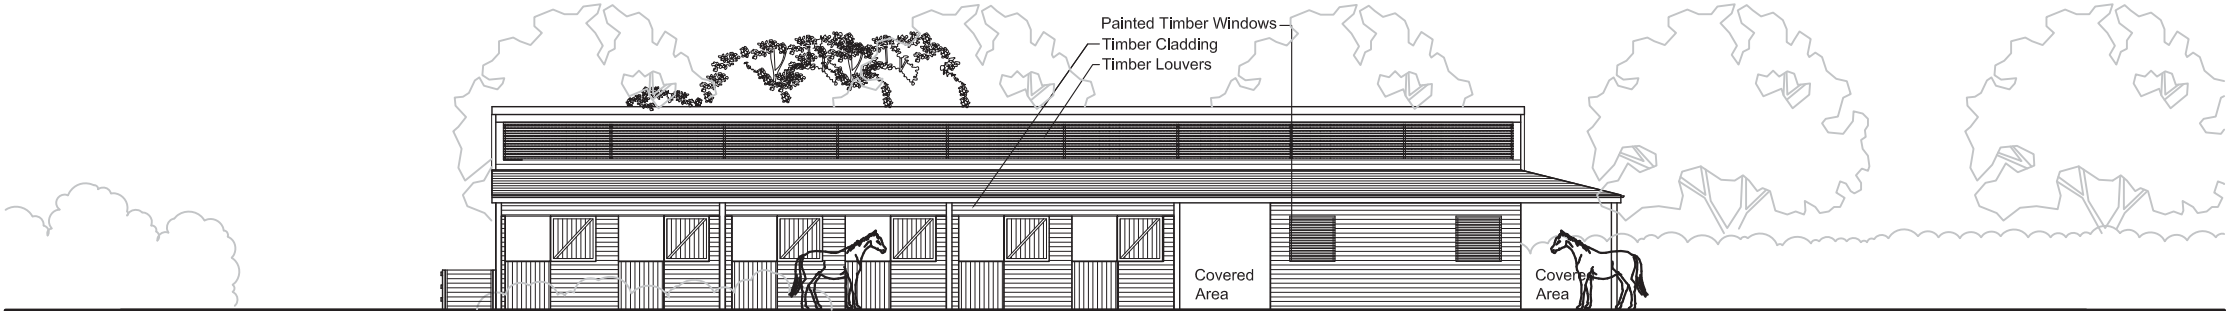

EAST ELEVATION

02	01/2013	Issued for Planning	JK
01	10/10/2012	Issued for Planning	JK

REV	DATE	DESCRIPTION	DRAWN
-----	------	-------------	-------

CLIENT
PAUL RODGER, BUCK FARM LTD
PROJECT
PL
NEW POLO STABLES
DRAWING TITLE
PROPOSED ELEVATIONS SHEET 1

STATUS			
FOR APPROVAL			
PROJECT No	DWG TYPE	DWG No	REV
2155	PL	300	02
SCALE	DATE	DRAWN	CHECKED
1:200@A3	AUG' 11	JK	BW

CONTRACTOR TO CHECK SITE DIMENSIONS AND REPORT ANY VARIATIONS OR OMISSIONS TO LEWANDOWSKI WILLCOX. THIS DRAWING IS COPYRIGHT OF LEWANDOWSKI WILLCOX AND MUST NOT BE REPRODUCED OR USED WITHOUT PERMISSION

