



WEST ELEVATION - COURTYARD

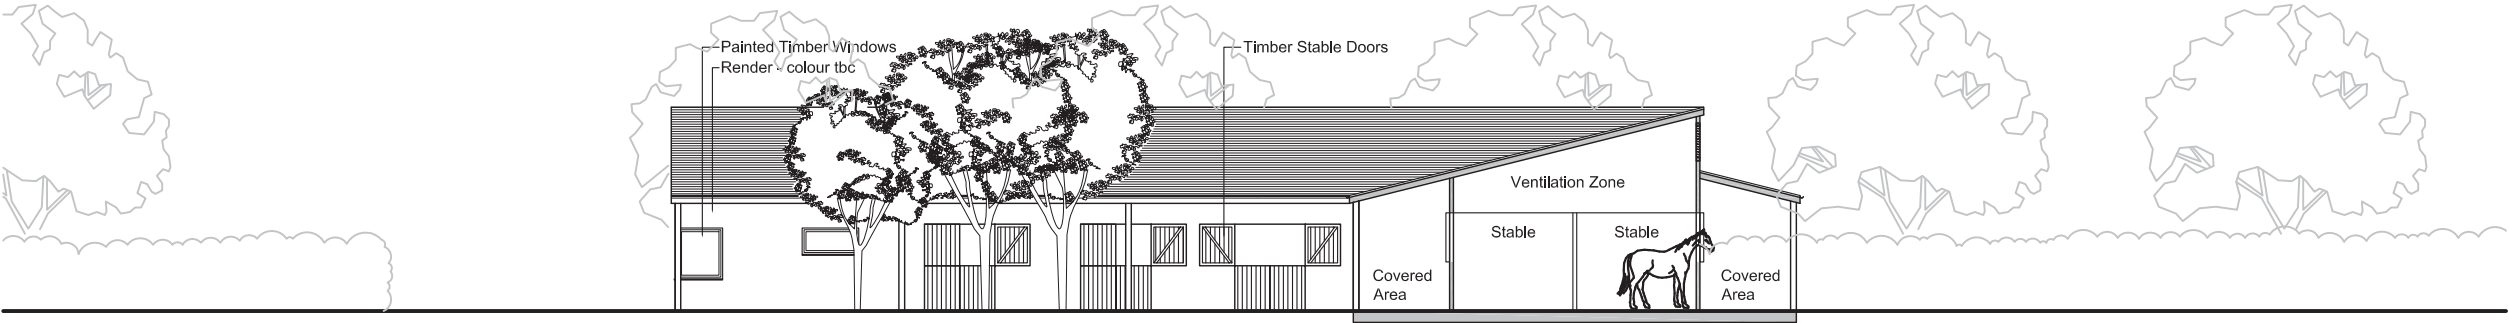

EAST ELEVATION - COURTYARD

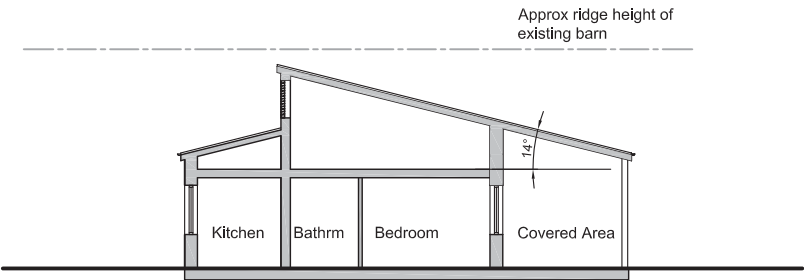

SECTION A-A

NOTES

00	8/10/2013	Issued for Planning	LW
----	-----------	---------------------	----

REV	DATE	DESCRIPTION	DRAWN
-----	------	-------------	-------

CLIENT
PAUL RODGER, BUCK FARM LTD
PROJECT
PL
NEW POLO STABLES
DRAWING TITLE
PROP ELEVS & SECTIONS SHEET 2

STATUS			
FOR APPROVAL			
PROJECT No	DWG TYPE	DWG No	REV
2155	PL	301	00
SCALE	DATE	DRAWN	CHECKED
1:200@A3	AUG' 11	JK	BW

CONTRACTOR TO CHECK SITE DIMENSIONS AND REPORT ANY VARIATIONS OR OMISSIONS TO LEWANDOWSKI WILLCOX. THIS DRAWING IS COPYRIGHT OF LEWANDOWSKI WILLCOX AND MUST NOT BE REPRODUCED OR USED WITHOUT PERMISSION

