

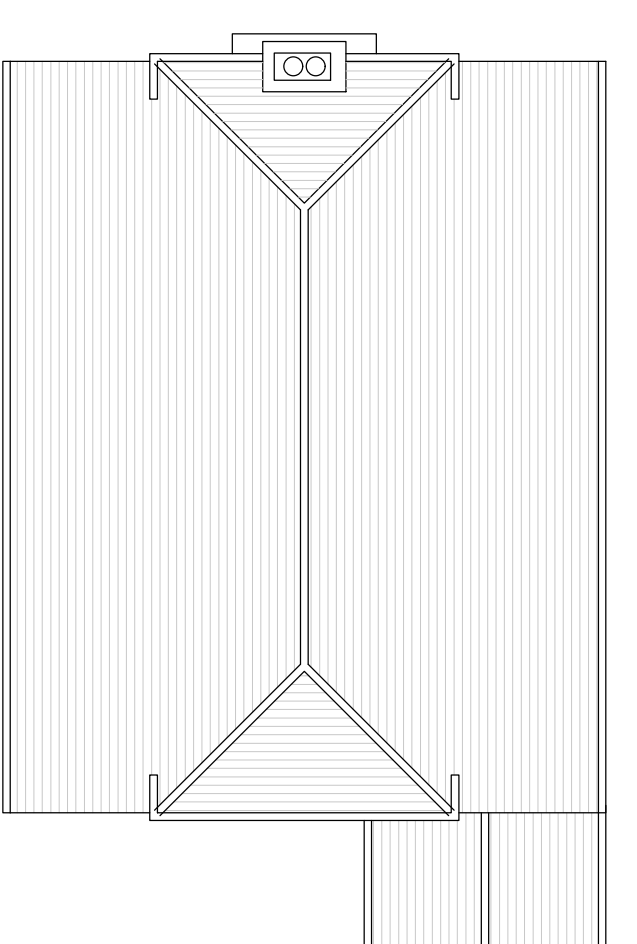
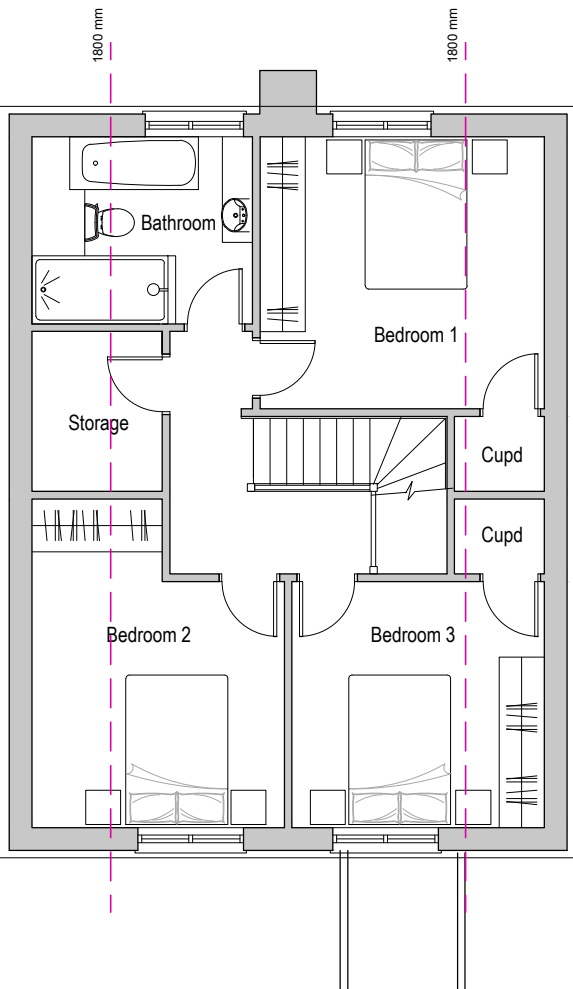
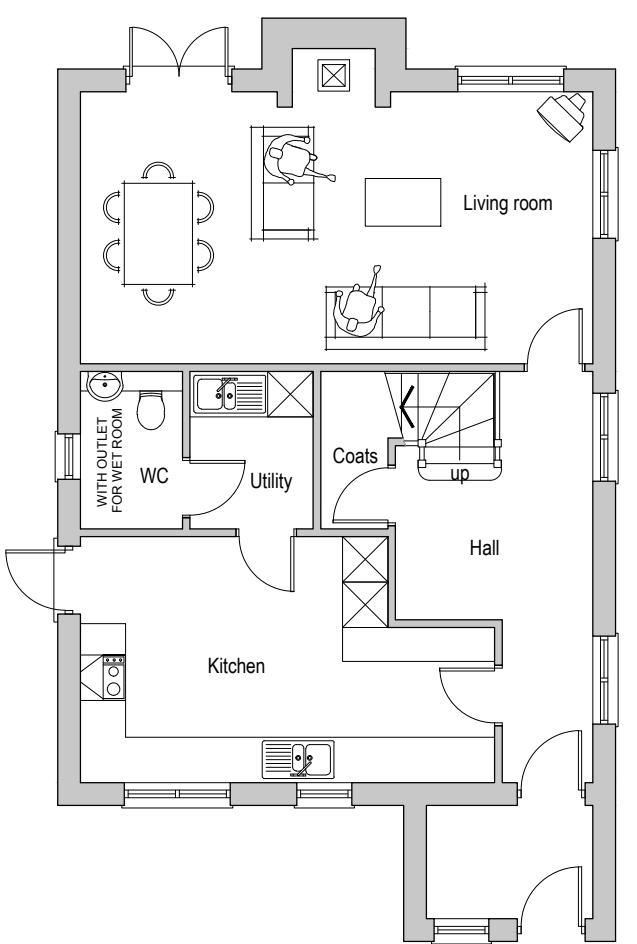
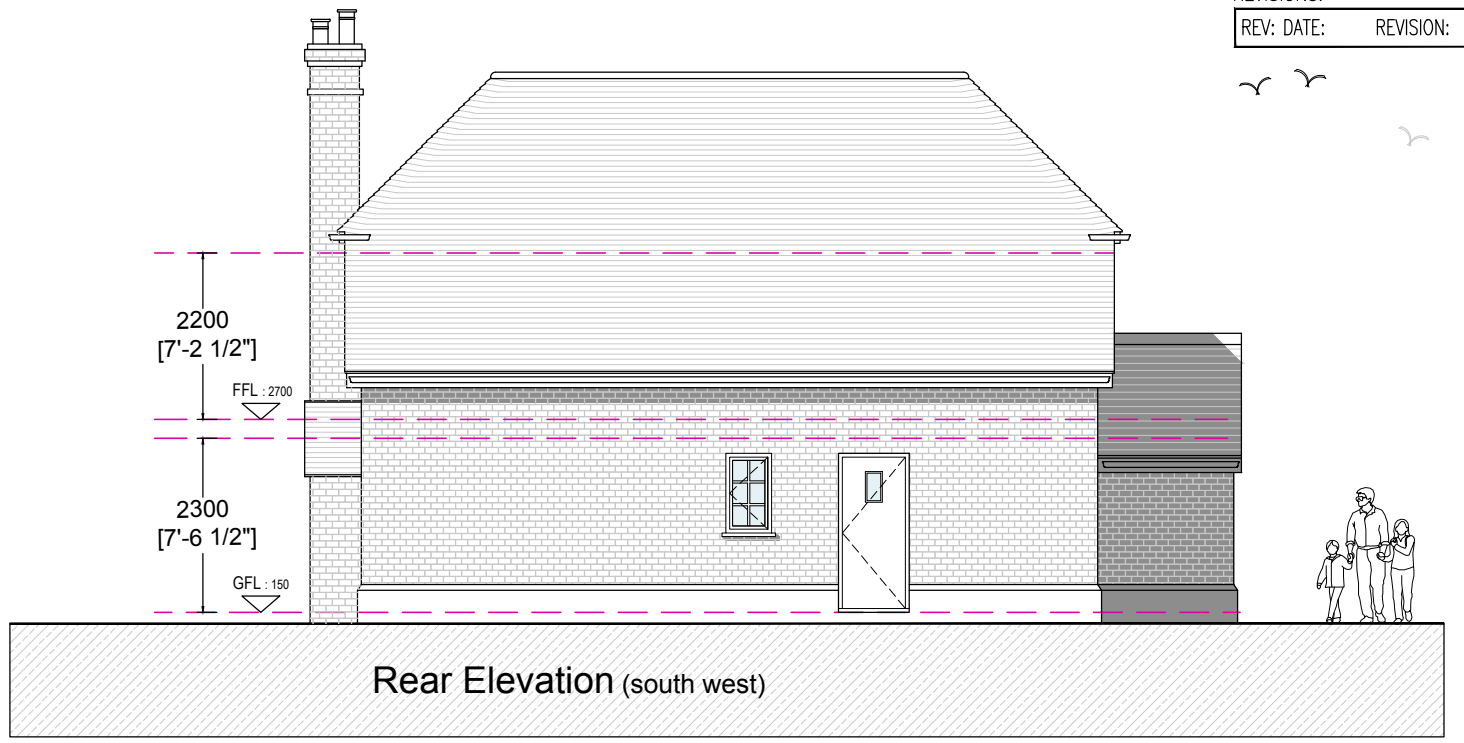
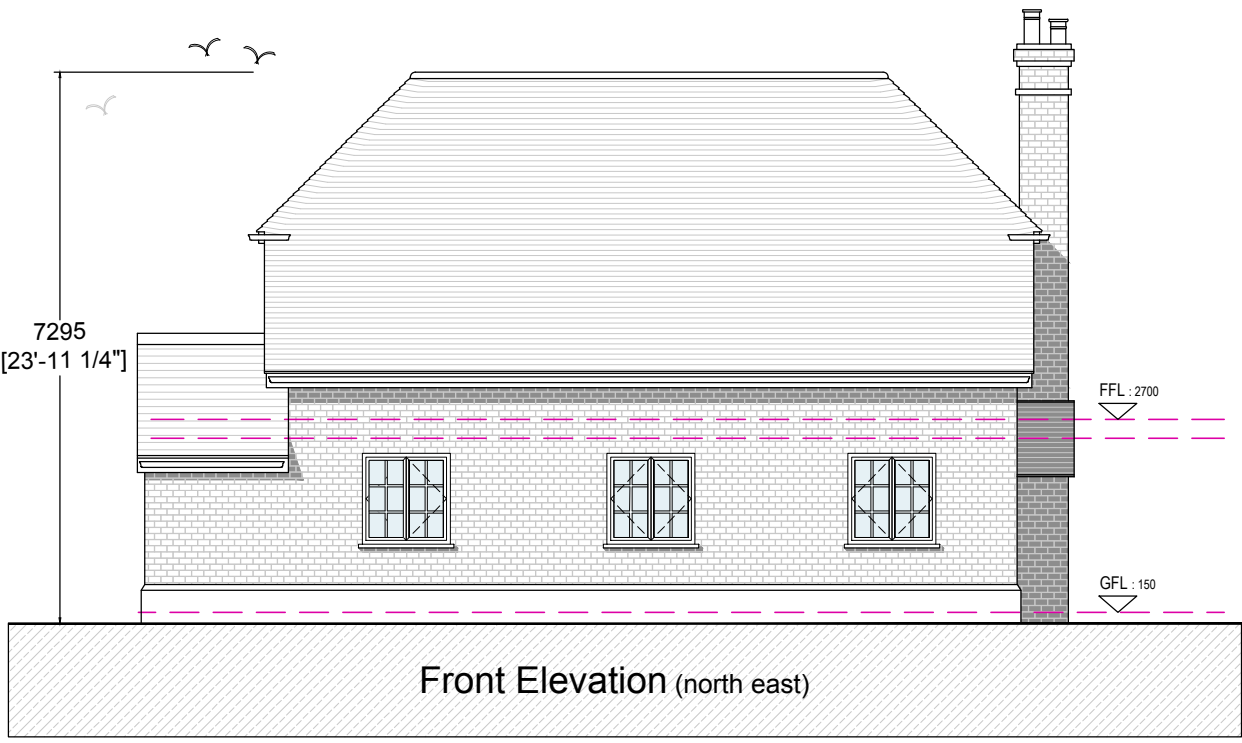


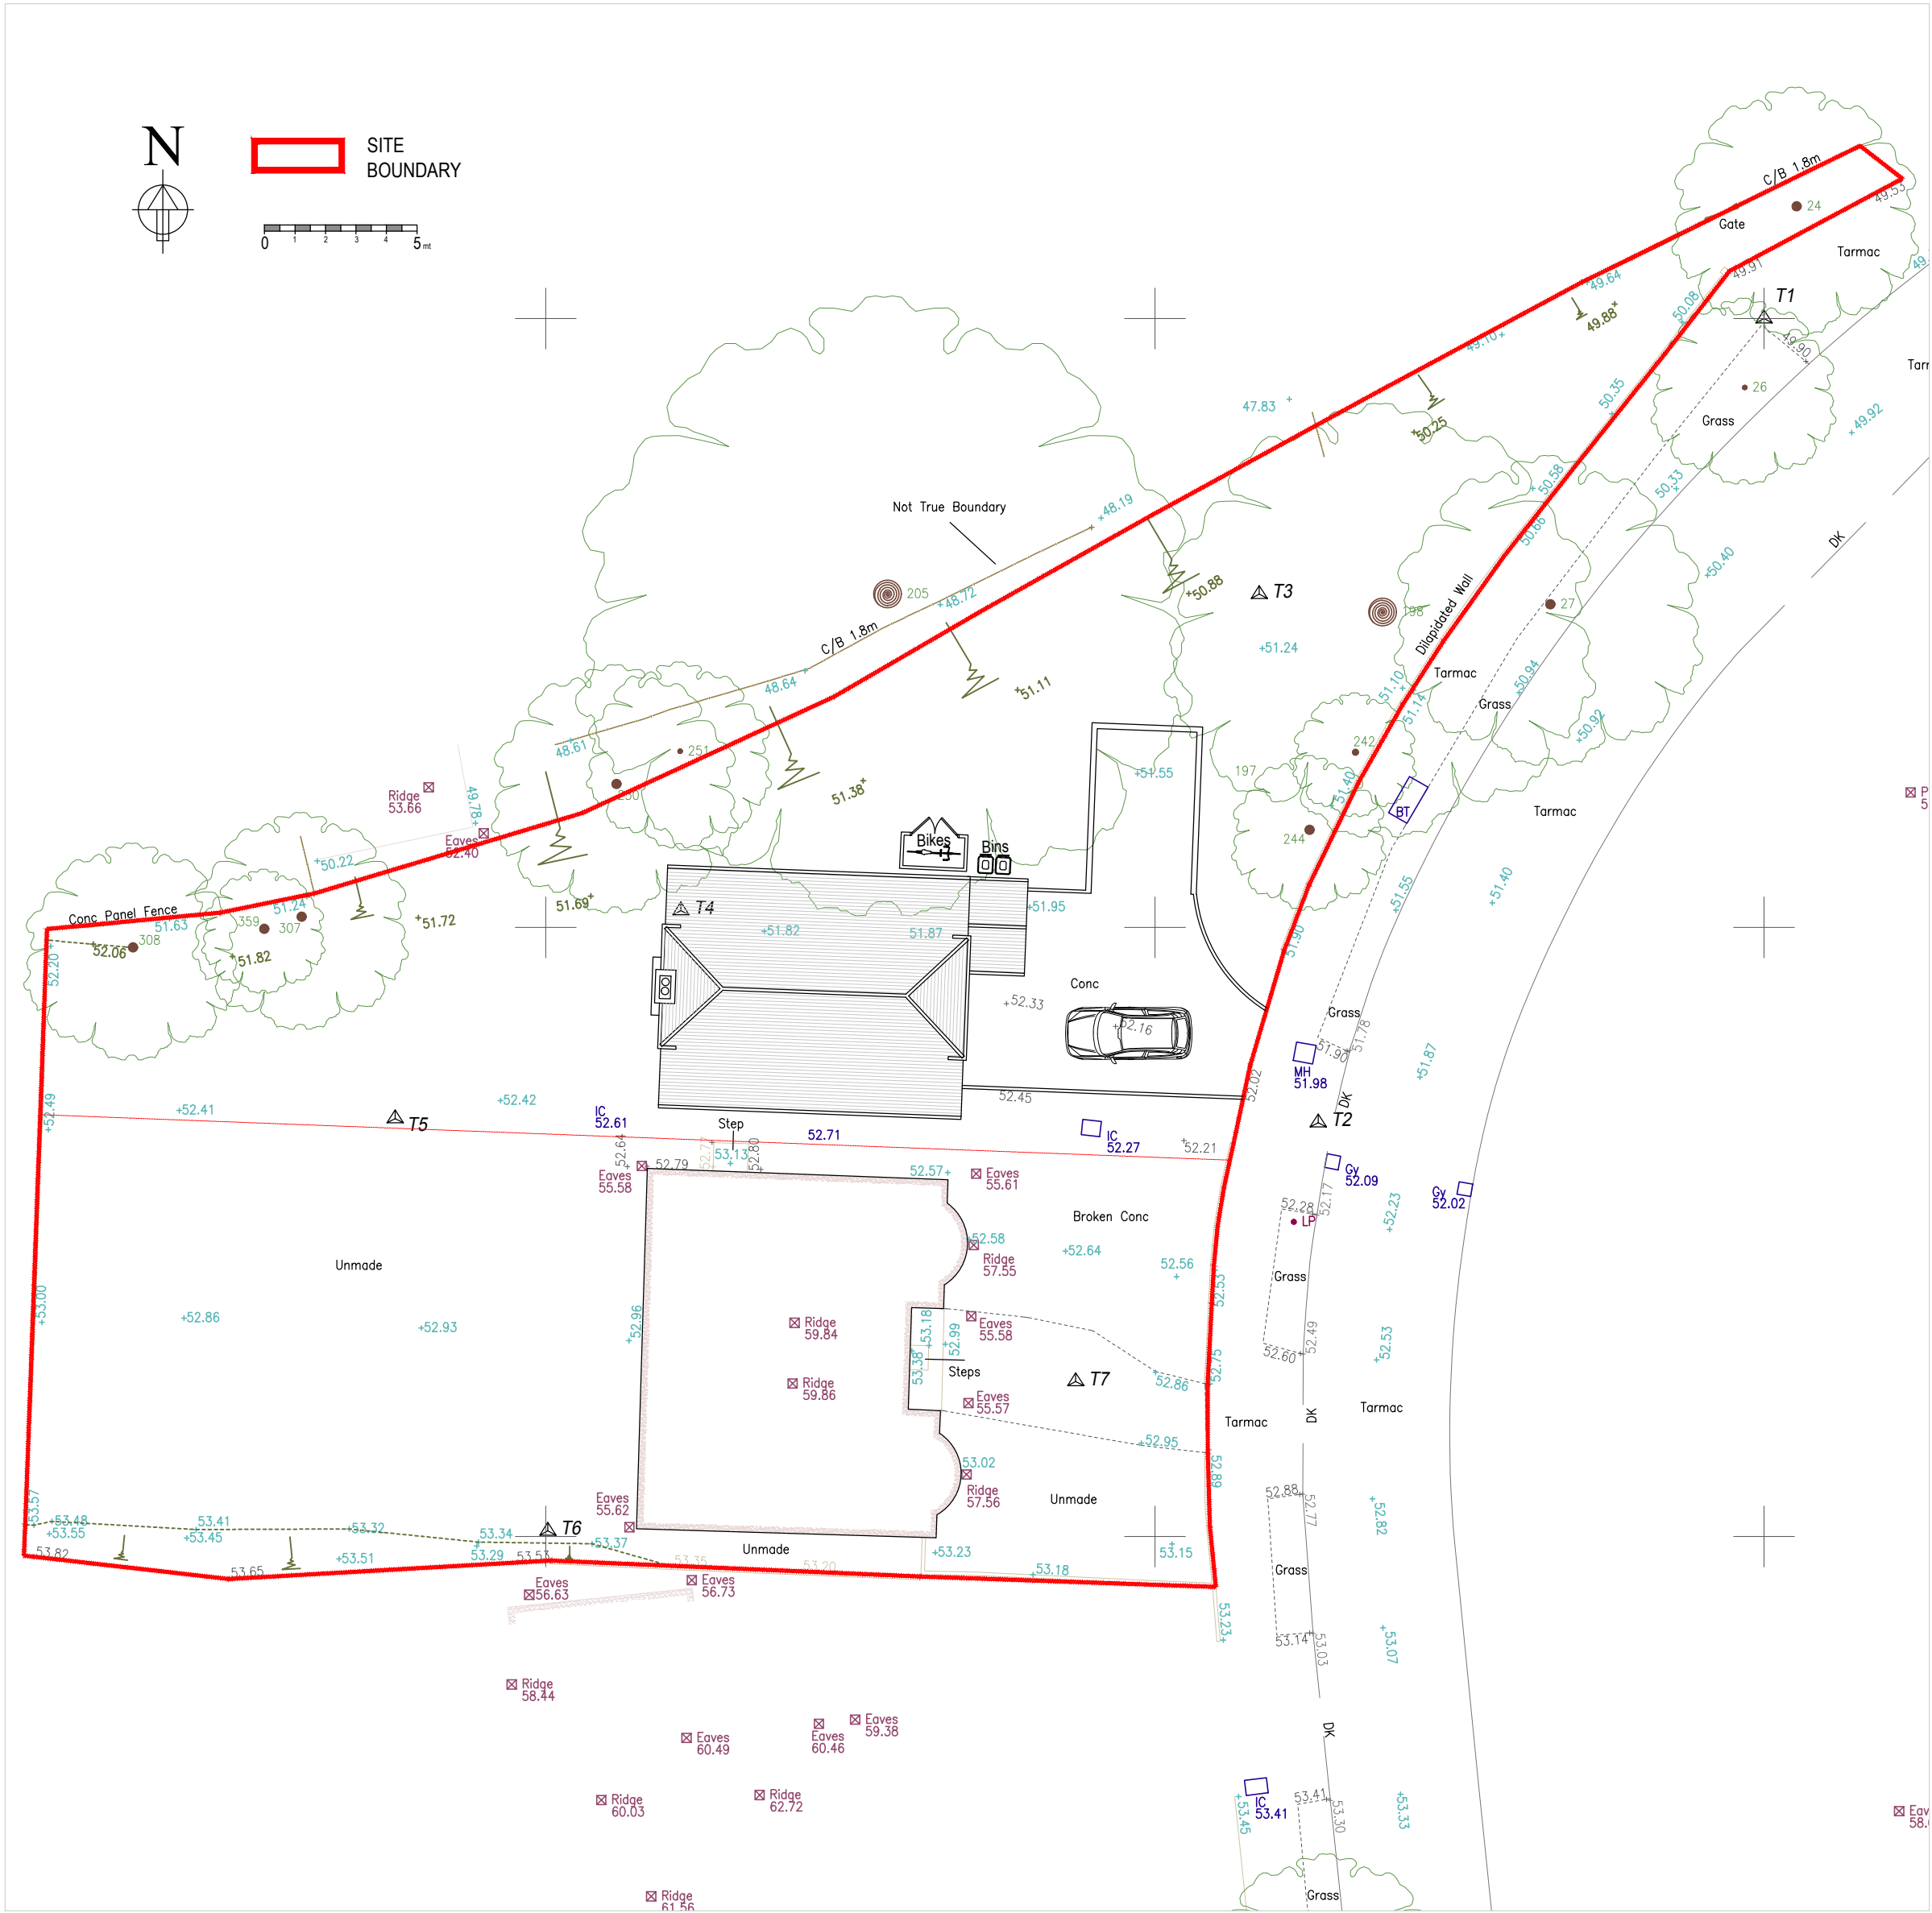

TOTAL NET INTERNAL
FLOOR AREA
128 msq / 1,377sqft

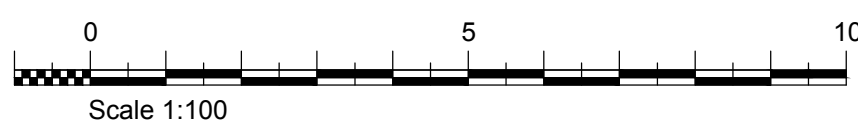

CLIENT
Mr Rodger

PROJECT
2 Rushington Avenue
Maidenhead
SL6 1BZ

TITLE
Proposed
Floor Plans &
Elevations
Site Plan / REV B

STATUS
Planning

DATE
Feb. 207

DRAWN BY
CB

REVIEWED BY
CB

DRAWING NUMBER
1353 P 002

01730 816336
07949 682974
info@boherarchitecture.com
www.boherarchitecture.com
Capron House, North Street
Midhurst, GU29 9DT
BOHER
ARCHITECTURE