




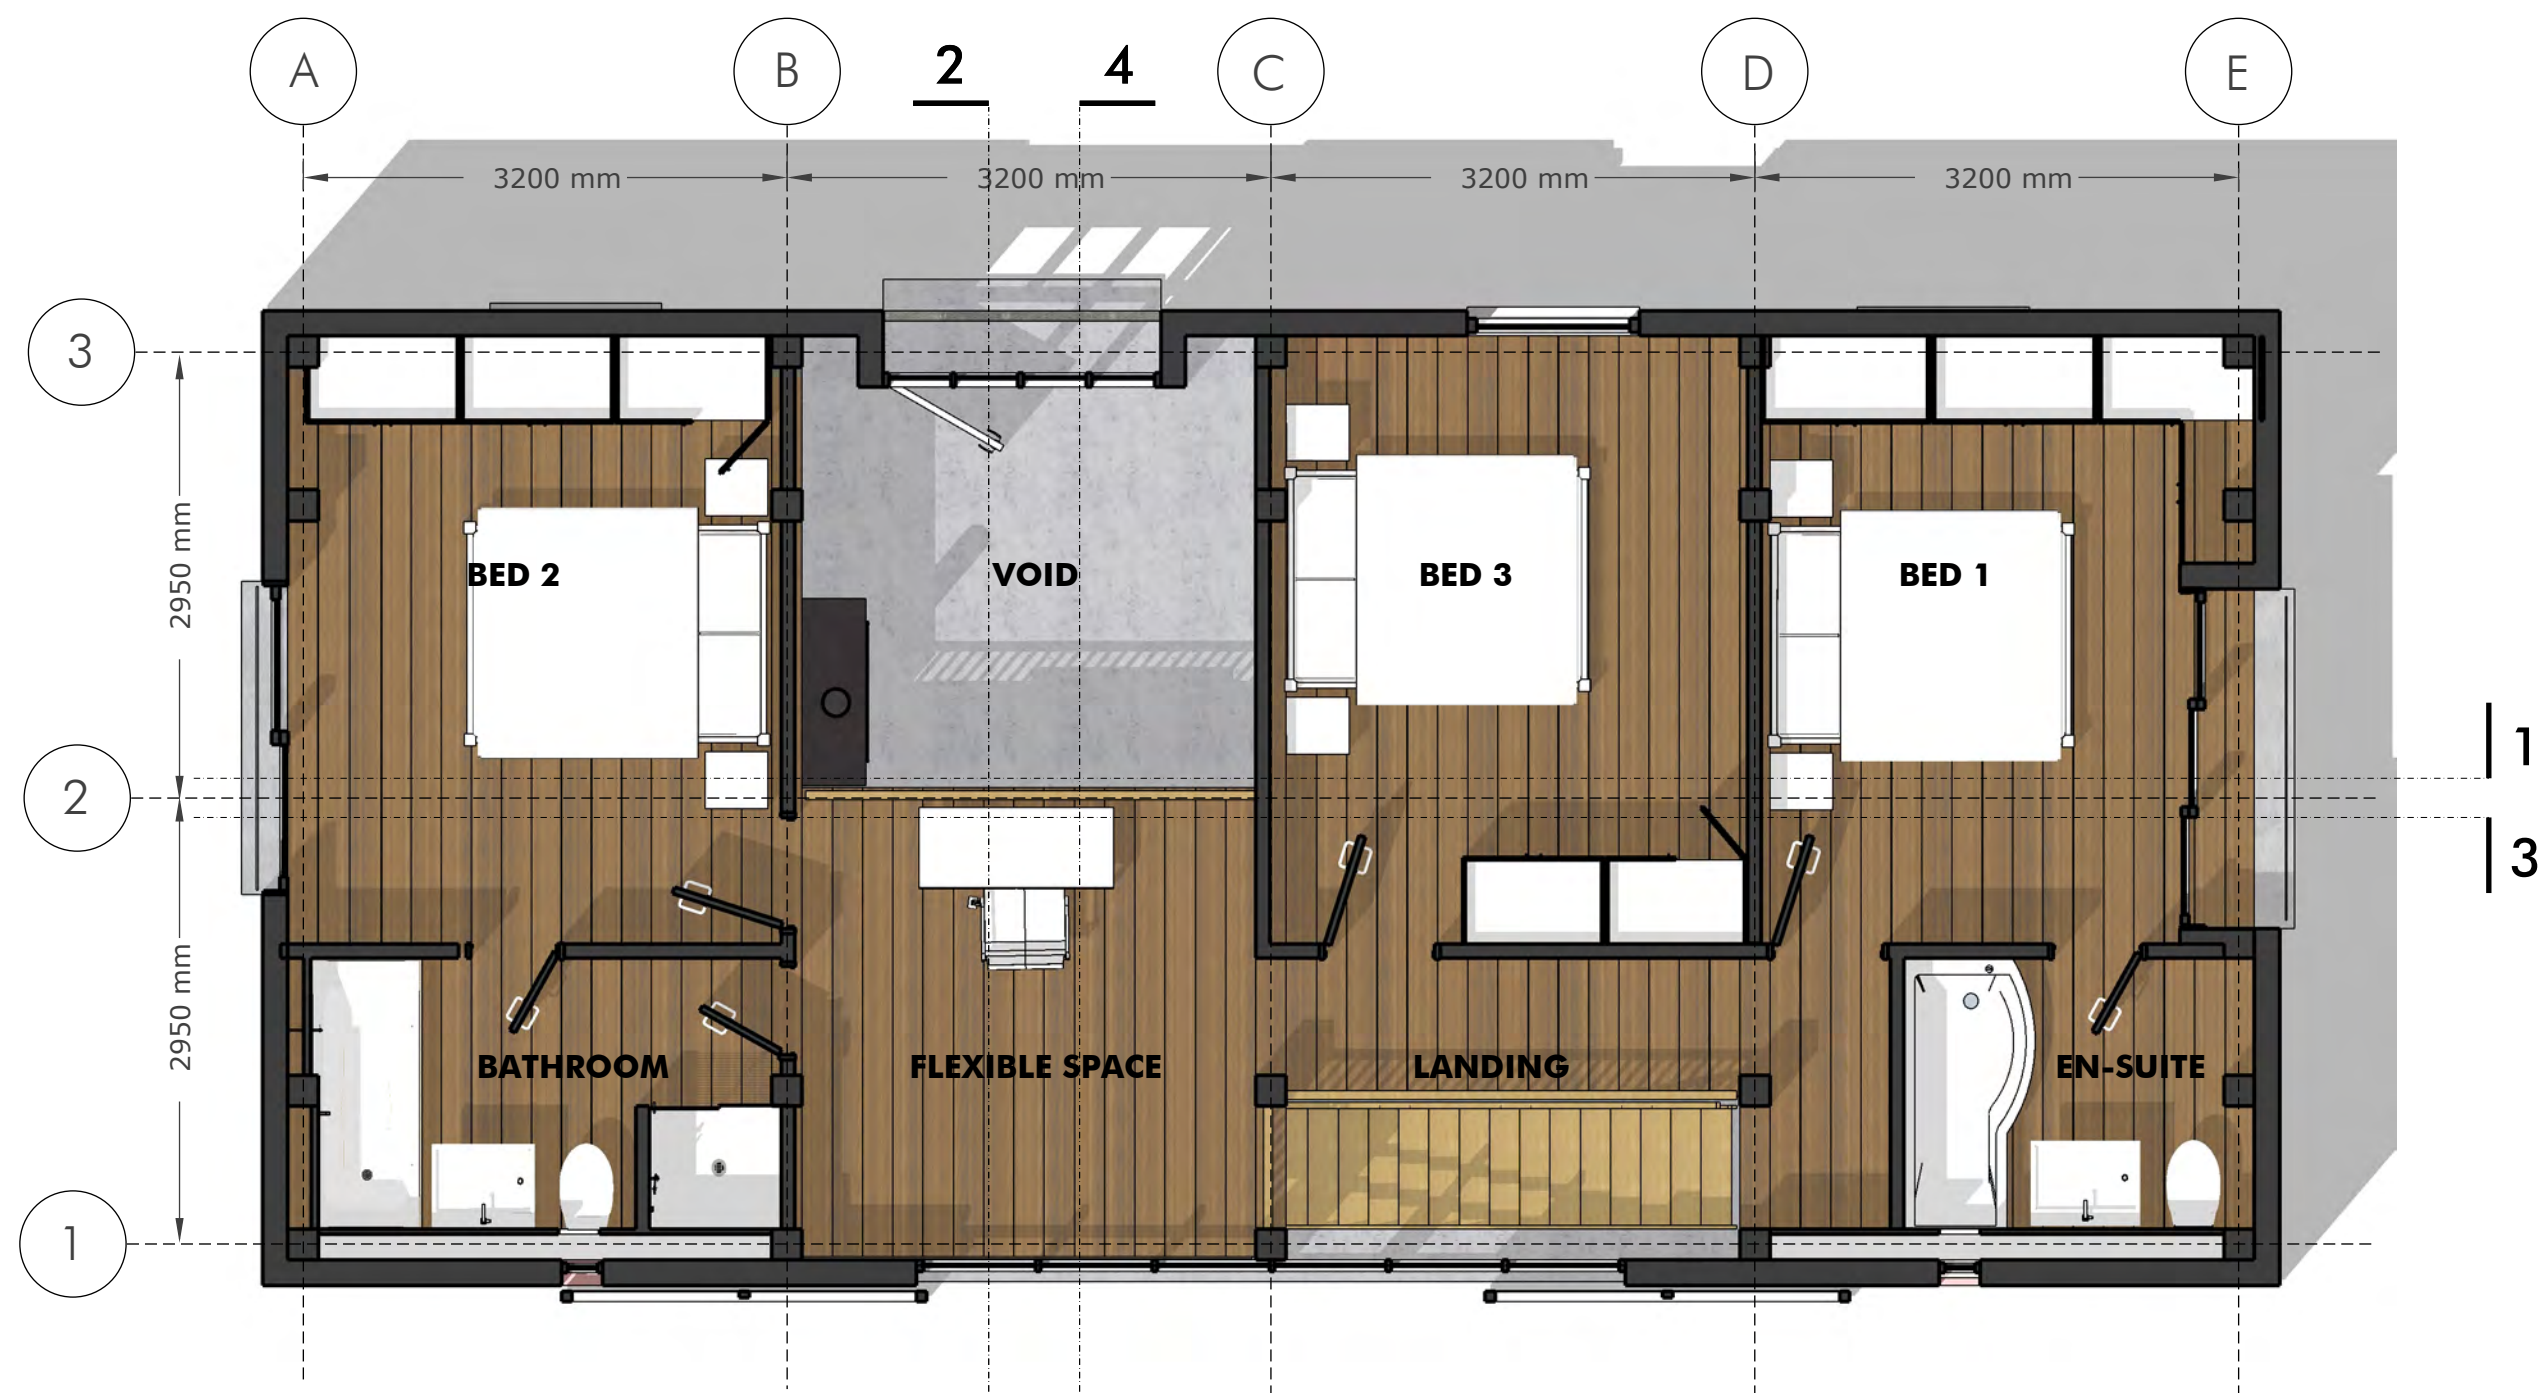


FIRST FLOOR LAYOUT
1:50 @ A1

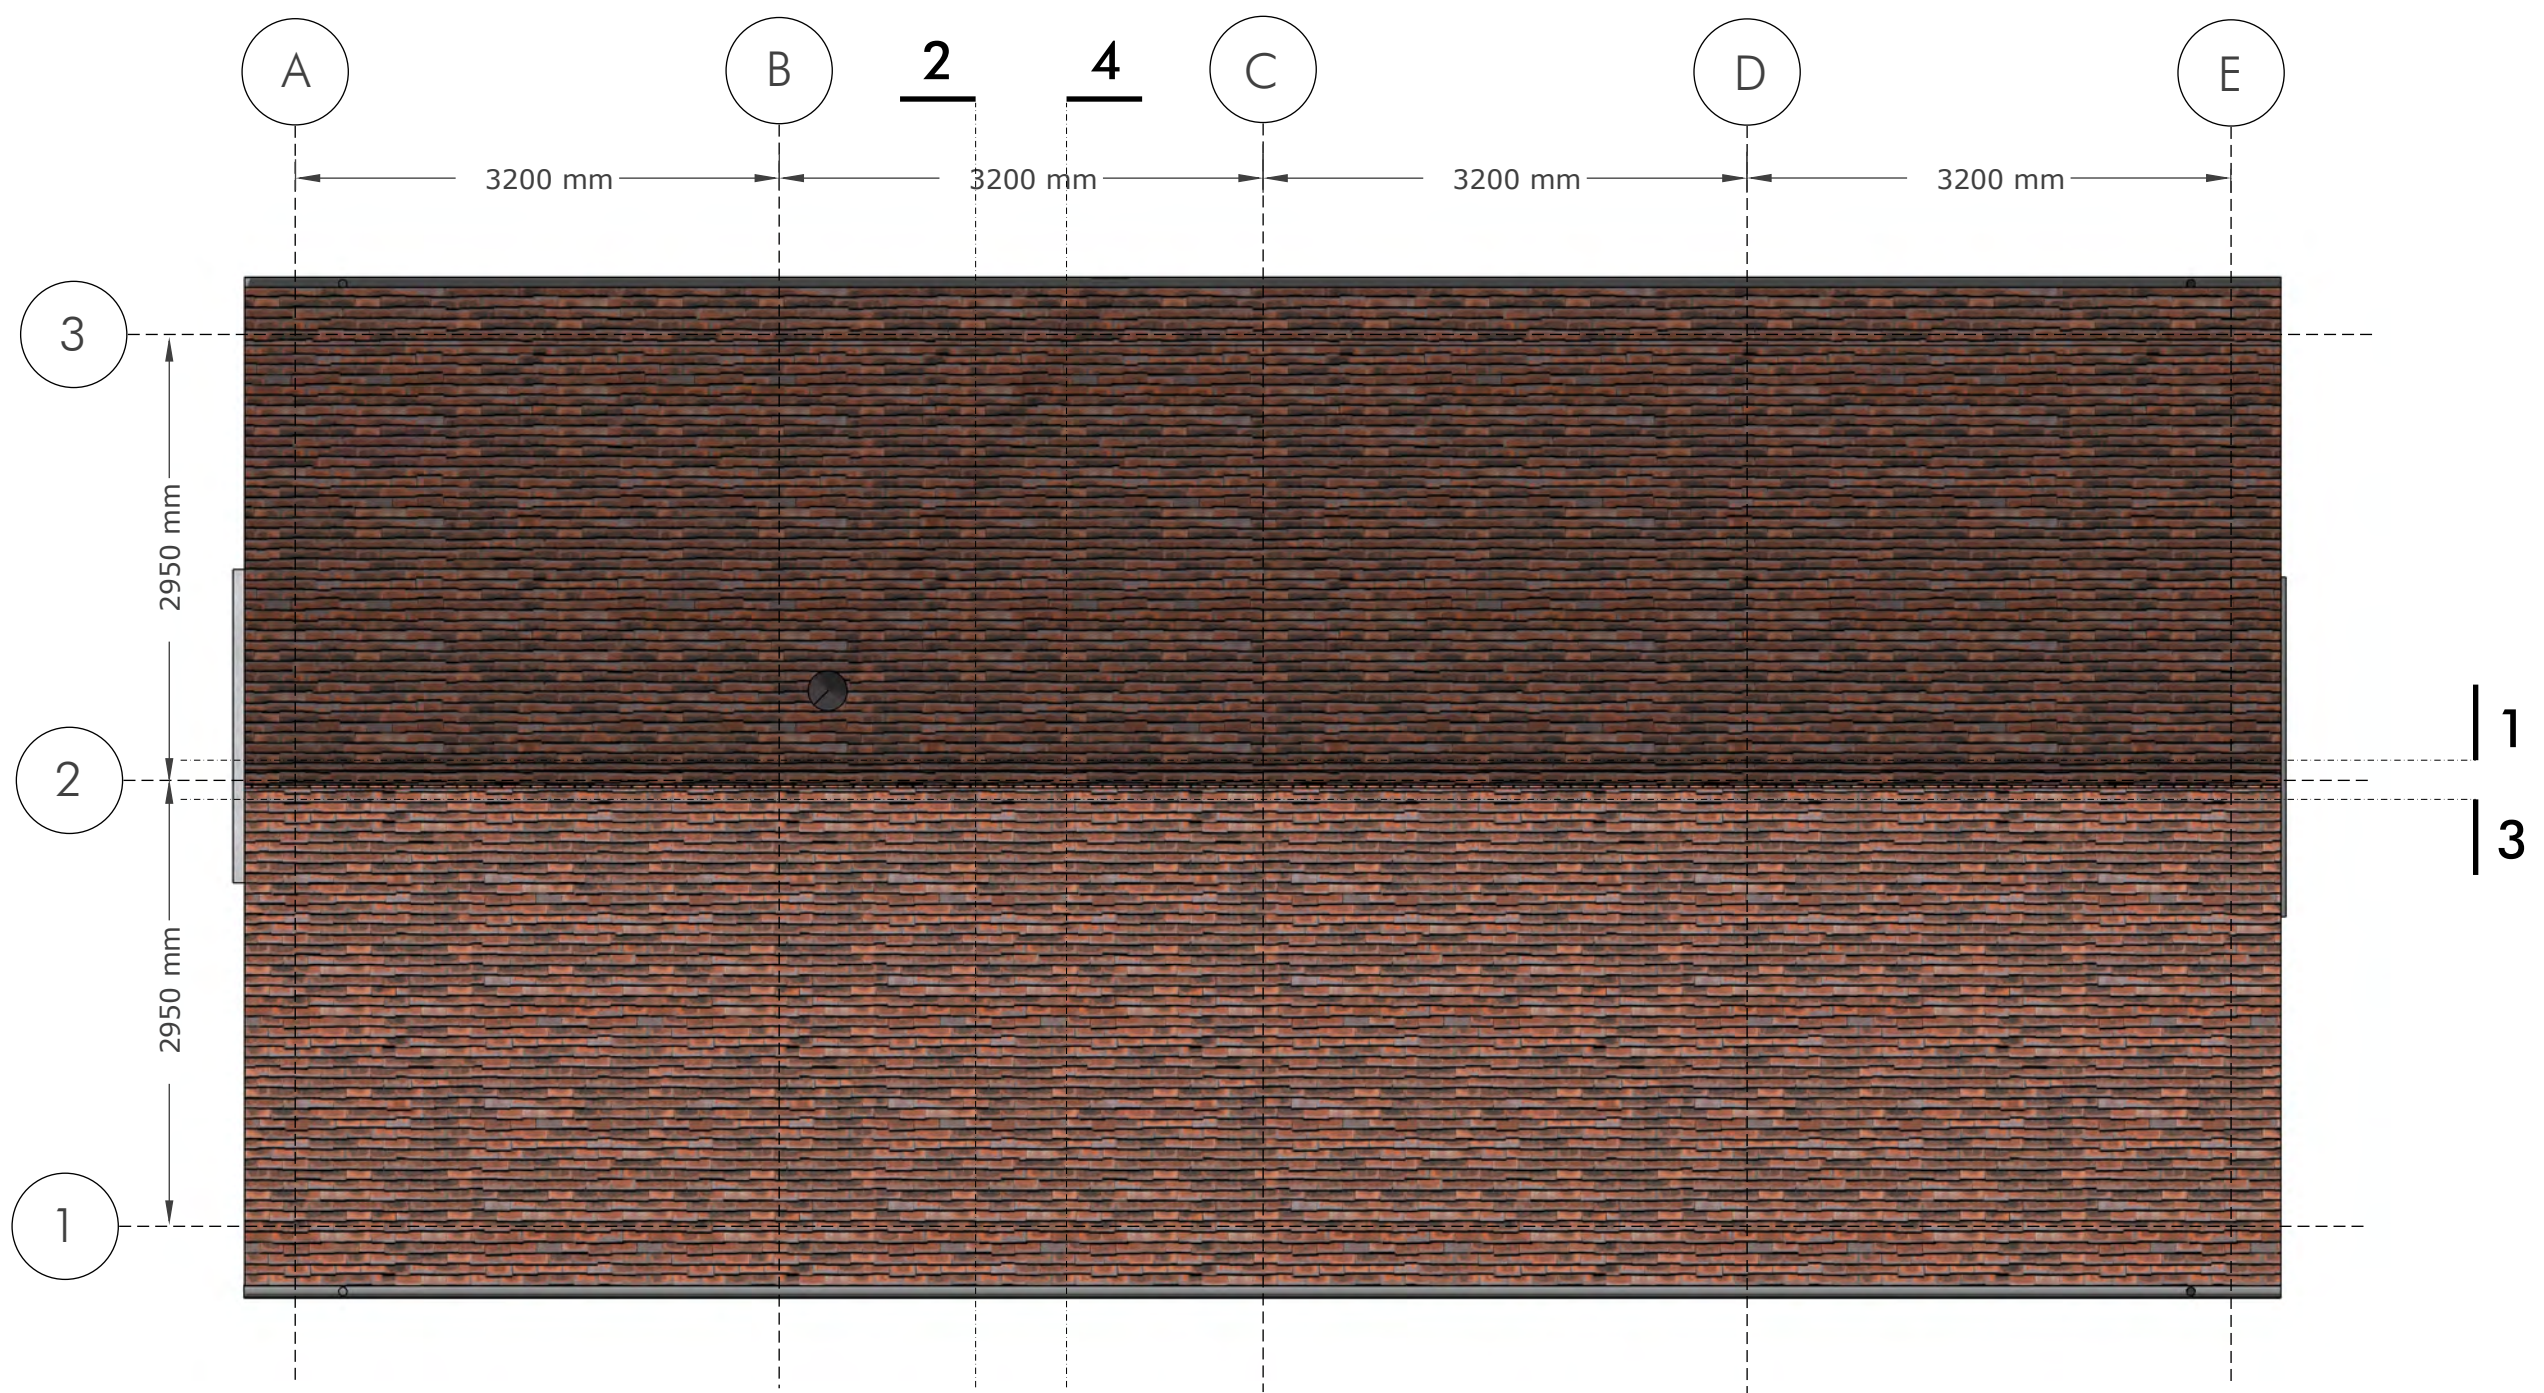

ROOF PLAN
1:50 @ A1

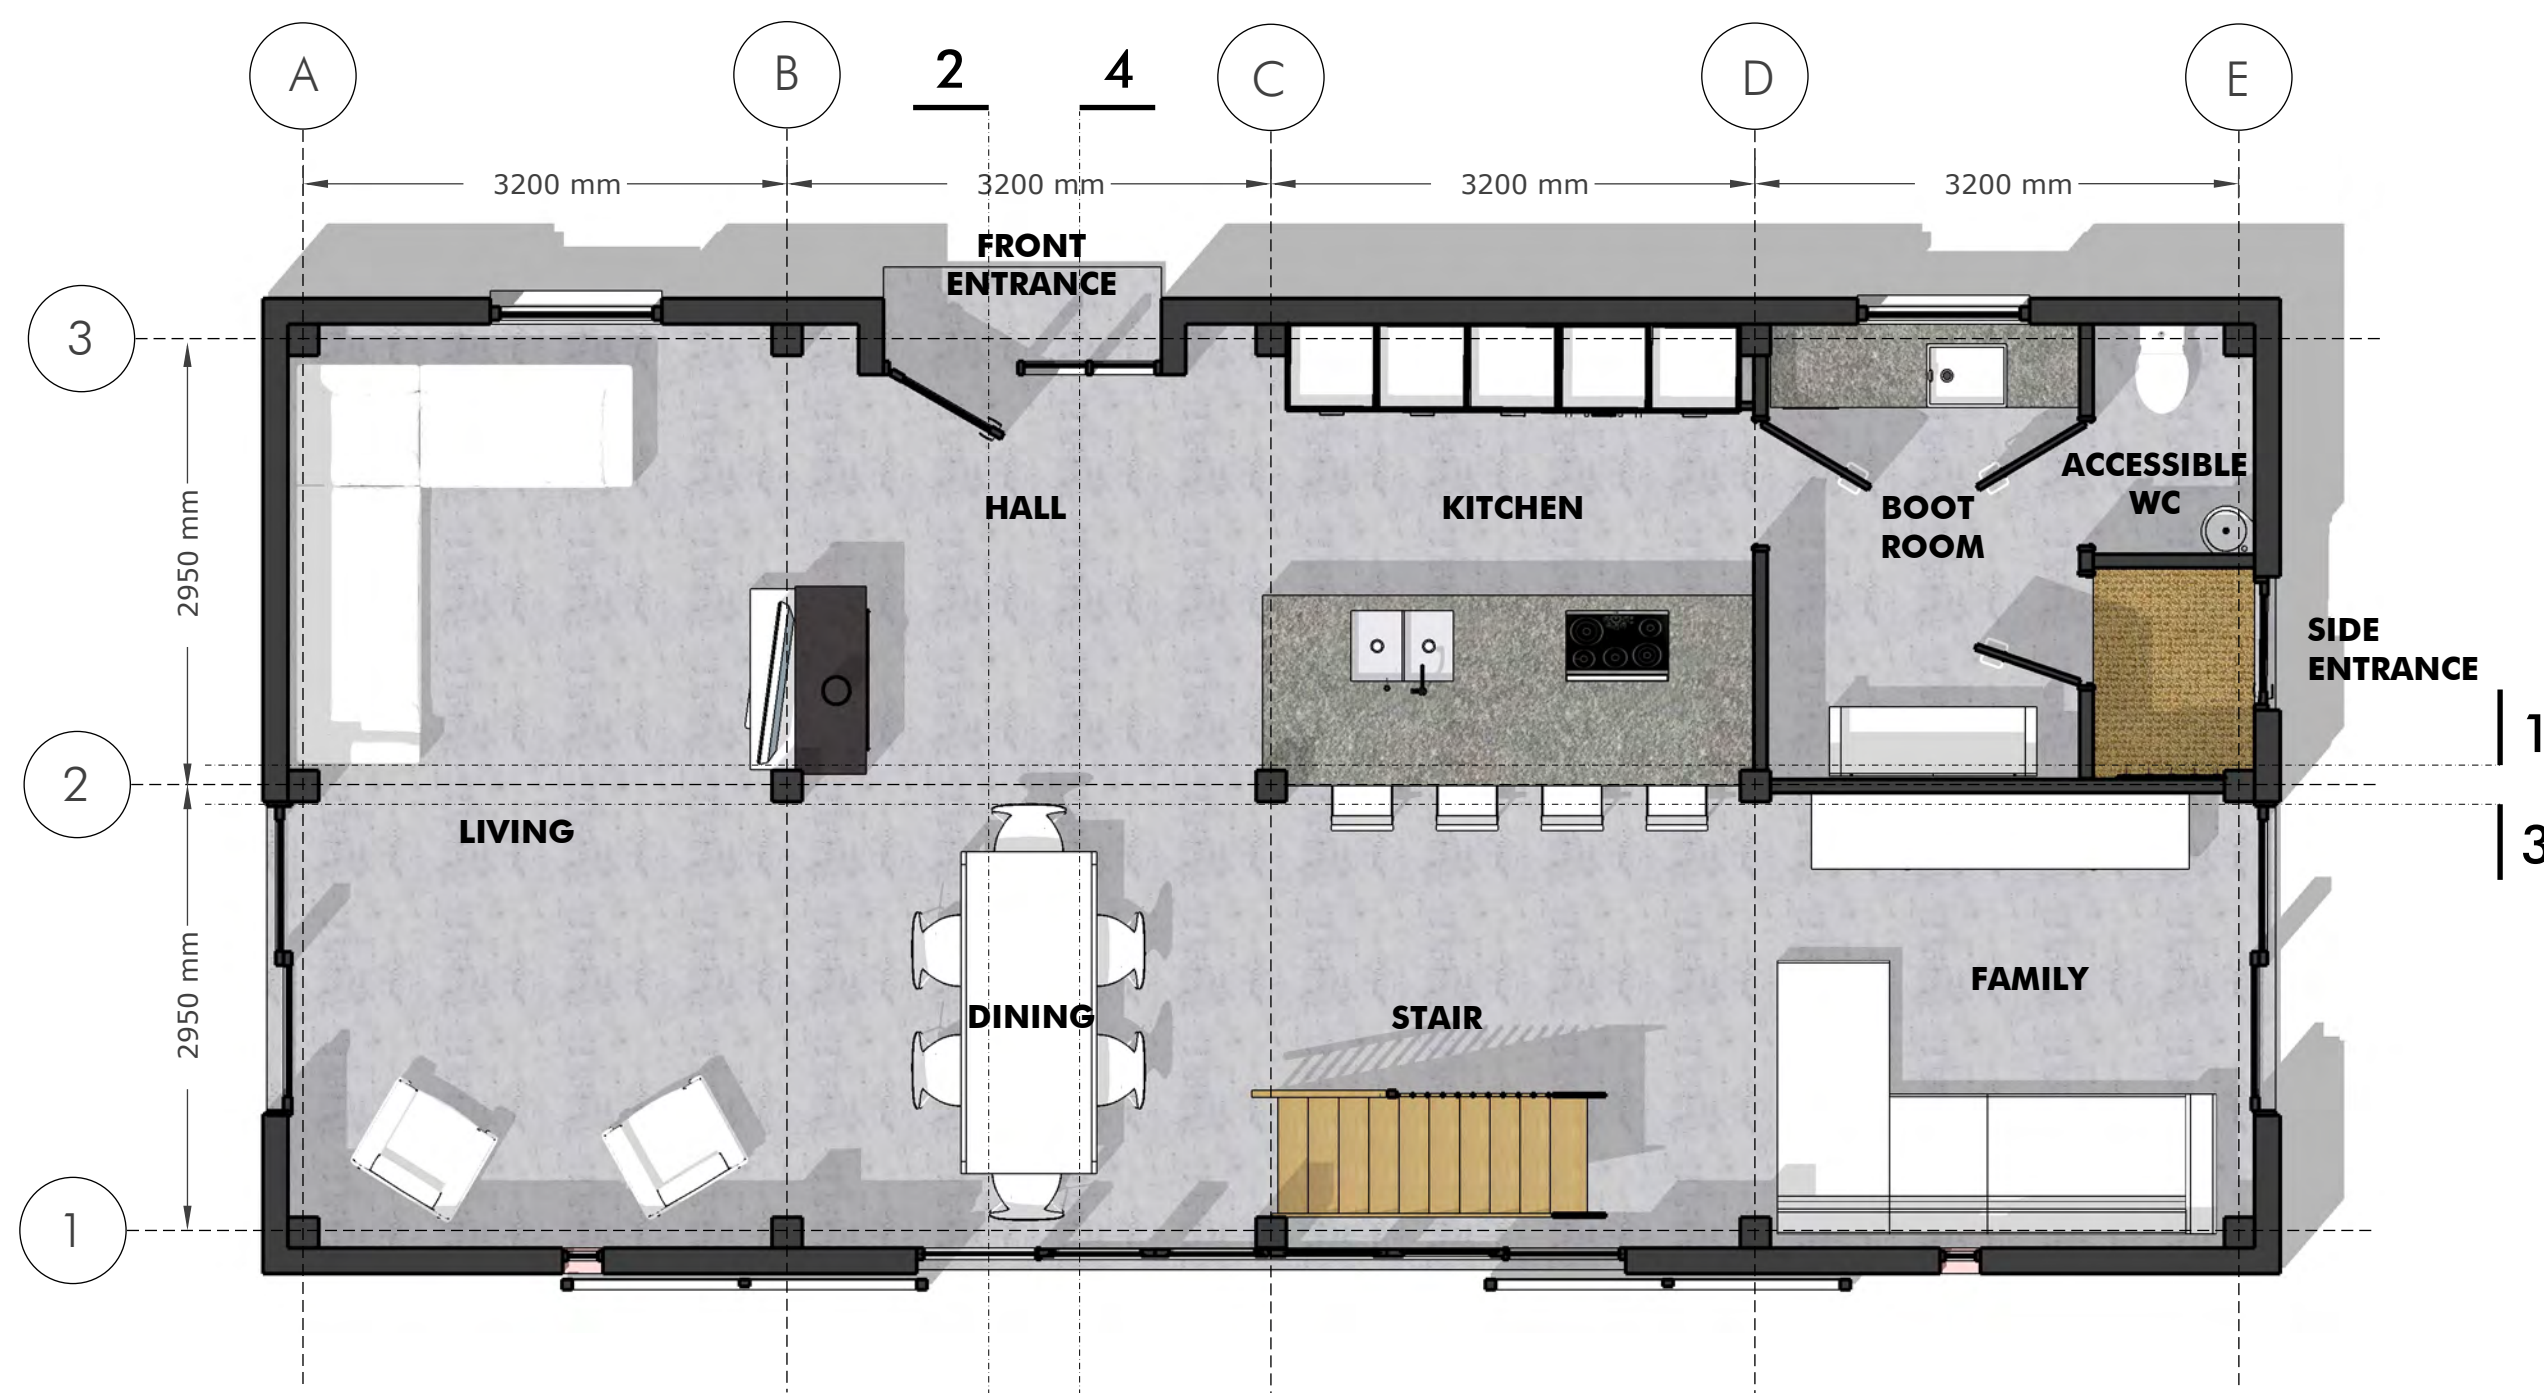

GROUND FLOOR LAYOUT
1:50 @ A1

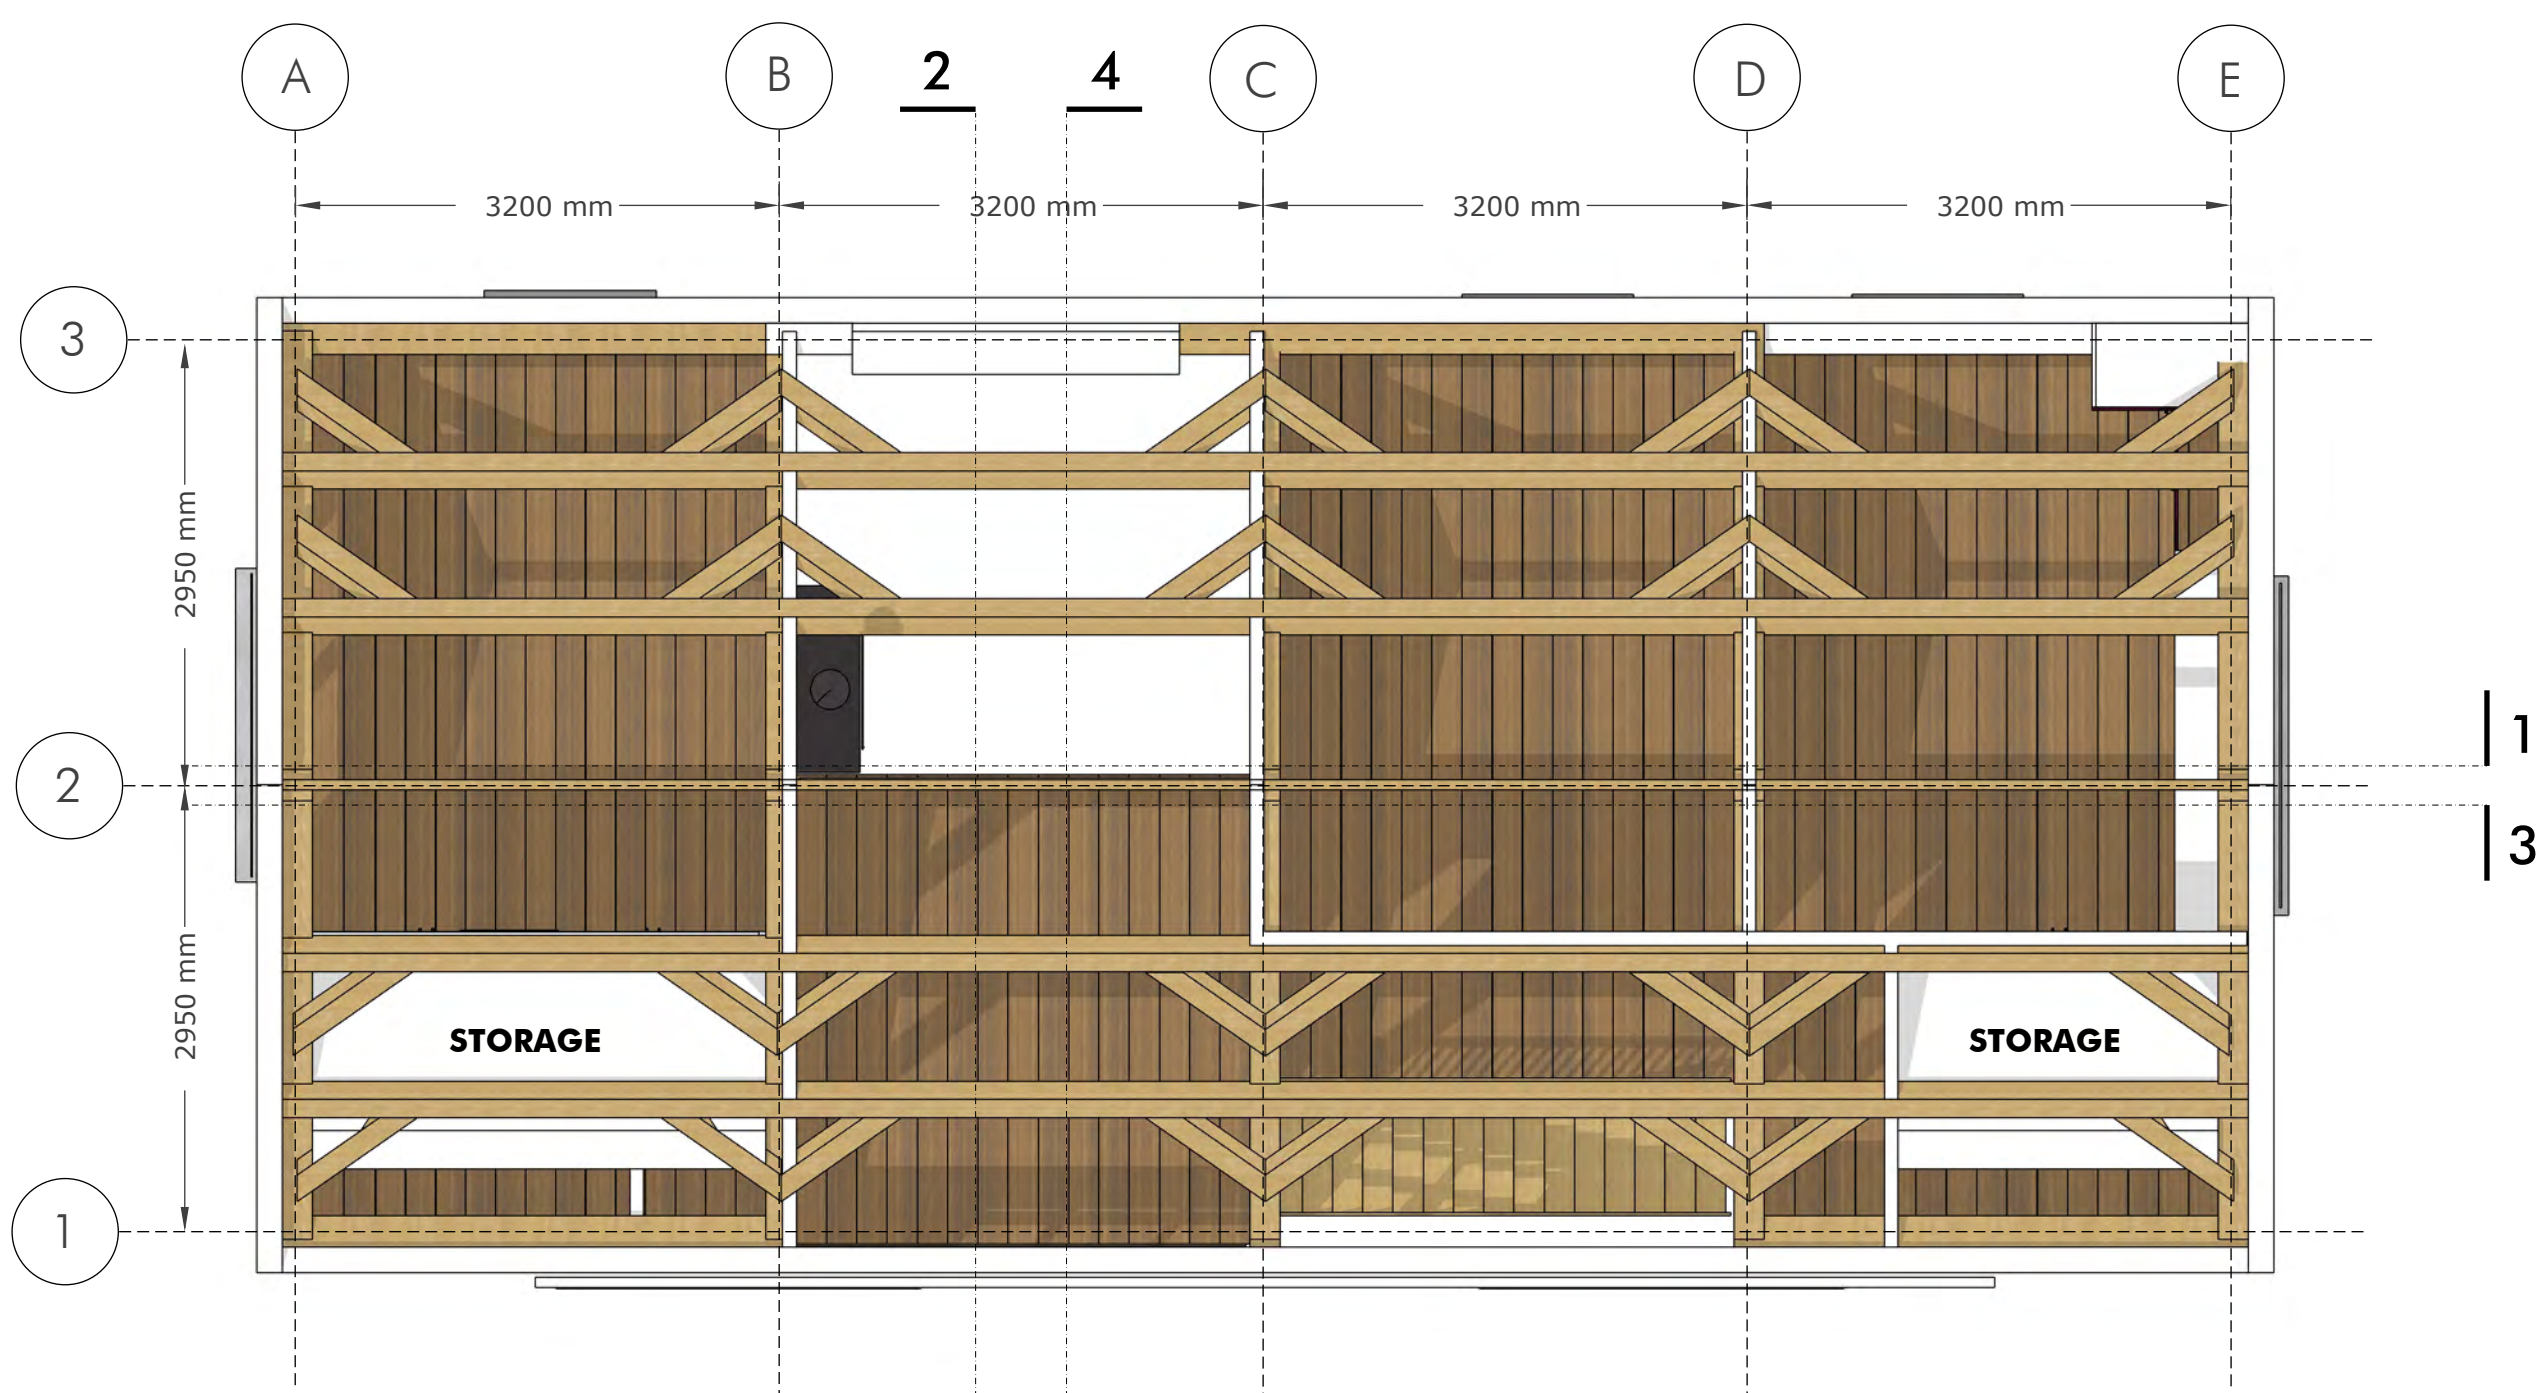

ROOF STRUCTURE
1:50 @ A1

- Notes
1. Plain clay roof tiles to match Barn B11
 2. Horizontal weatherboarding to match Barn B11
 3. Vertical weatherboarding
 4. Metal rainwater goods painted grey
 5. Grey powder coated sliding brise soleil
 6. Grey powder coated glazed screen with doors
 7. Grey powder coated window and cill
 8. Grey powder coated sliding doors
 9. Grey painted limber external door
 10. Glass balustrade
 11. Green oak structural frame
 12. Flue to wood burning stove
 13. Wall structural insulated panels
 14. Roof structural insulated panels

A	PV panels omitted	22.09.21
-	Planning submission	28.05.21
-	First issue	15.11.20
Rev.	Amendments	Date

Work Stage: Planning submission

CONSILIAN
BUILDING SOLUTIONS FOR BUSINESS PROBLEMS
RICS

40 Ranelagh Gardens, London, W6 0YE
mail@consilian.co.uk
07775 697 599

Project

Boswell Farm
Ockley
RH5 5NE

Client

Paul and Danielle Rodger

Drawing Title

Plot 3
B19 - Floor Layouts + Roof Plan

Date

November 2020

Scale

1:50 @ A1
1:100 @ A3

Drawing no.

32 L(--)-311A

