


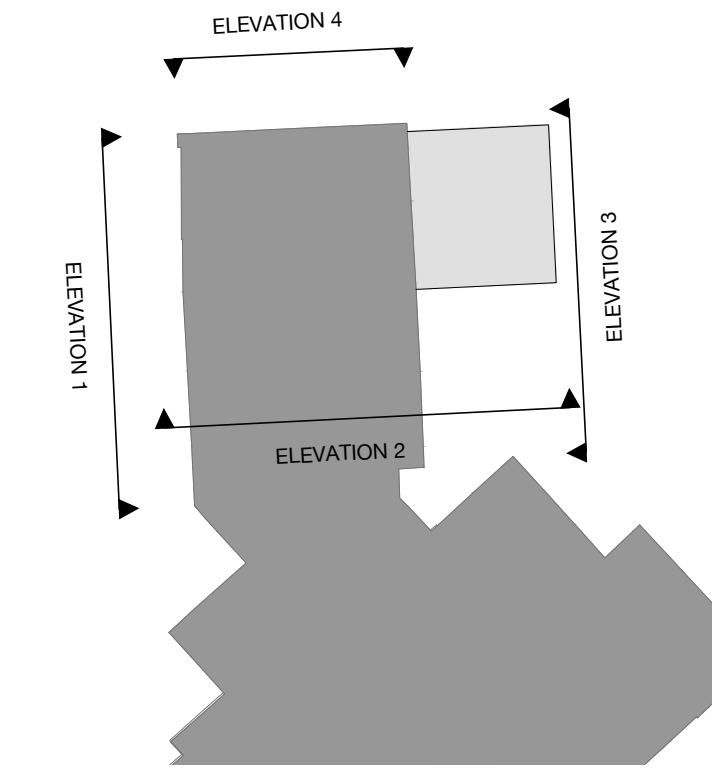
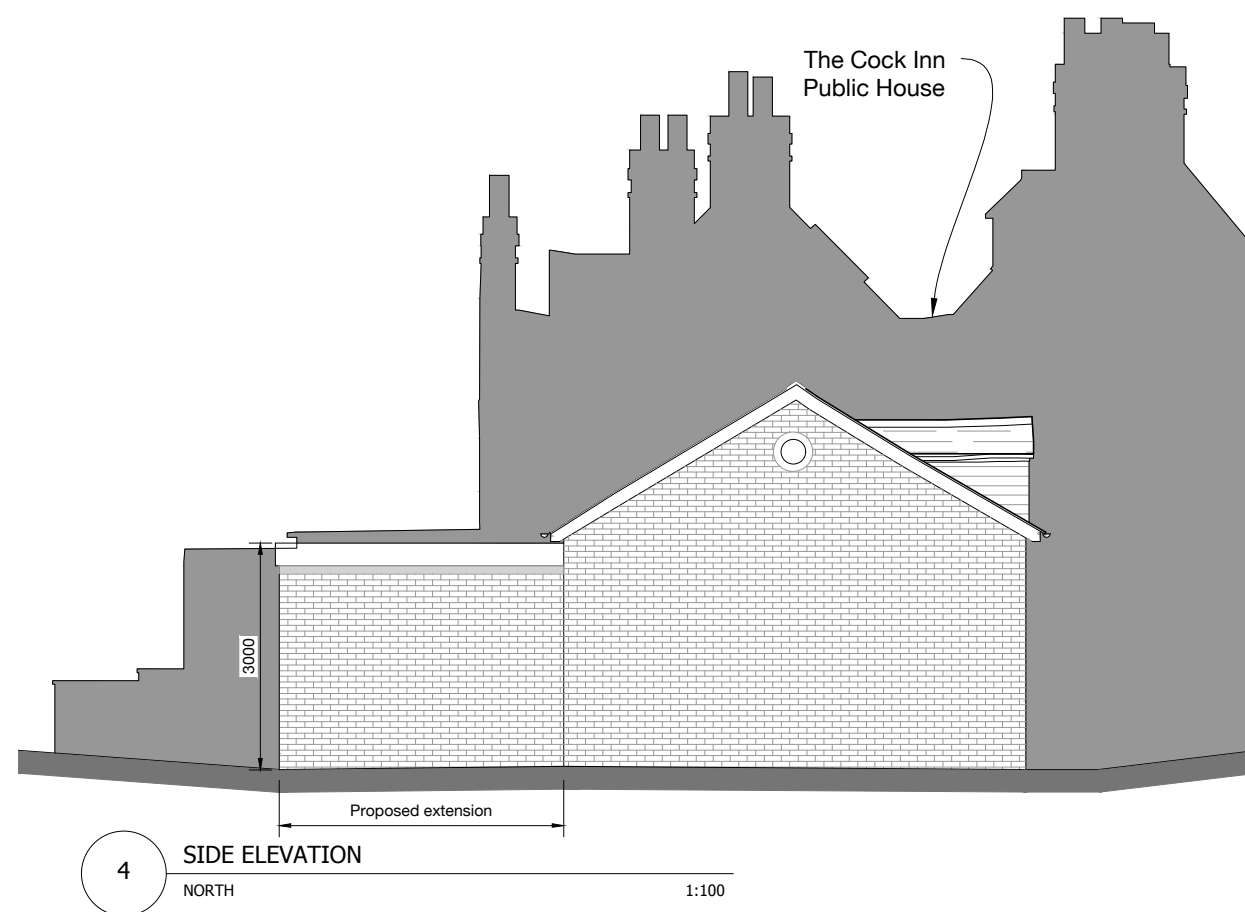
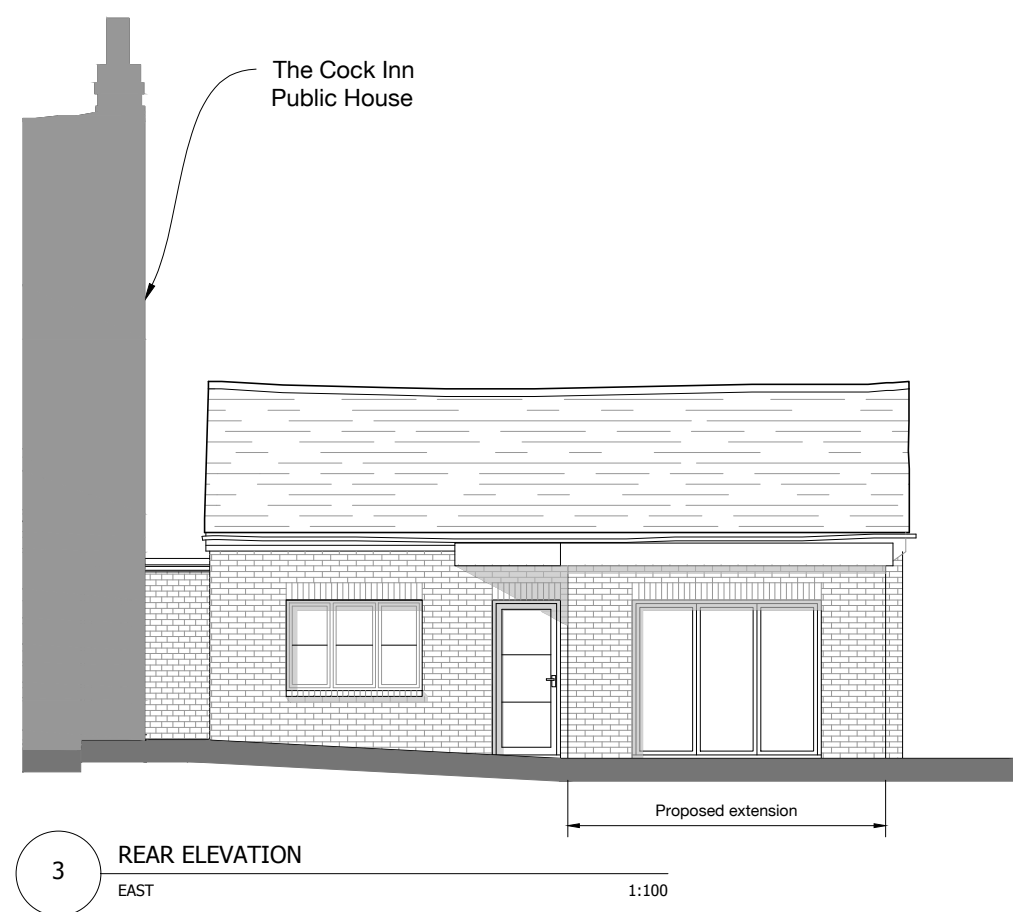


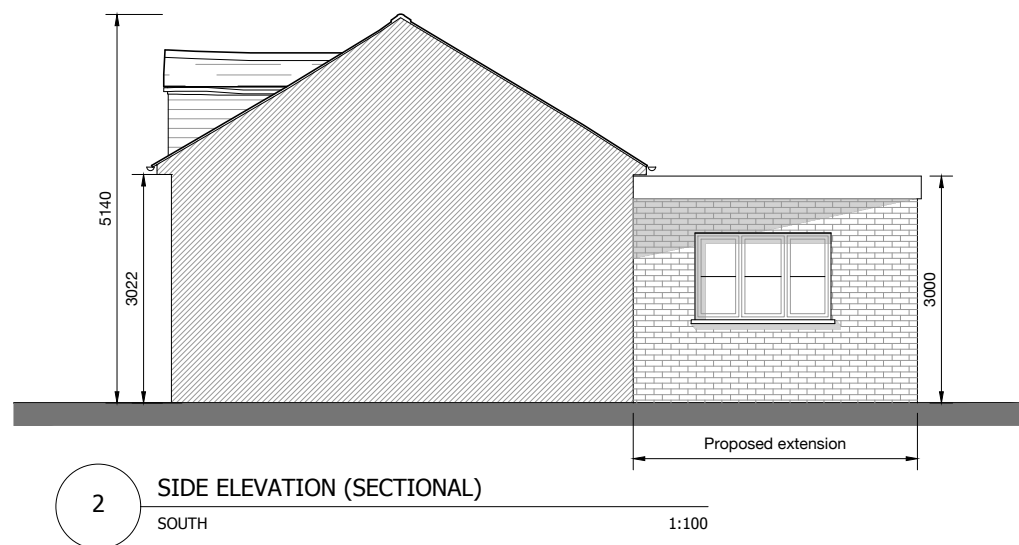


Reference plan (not to scale)

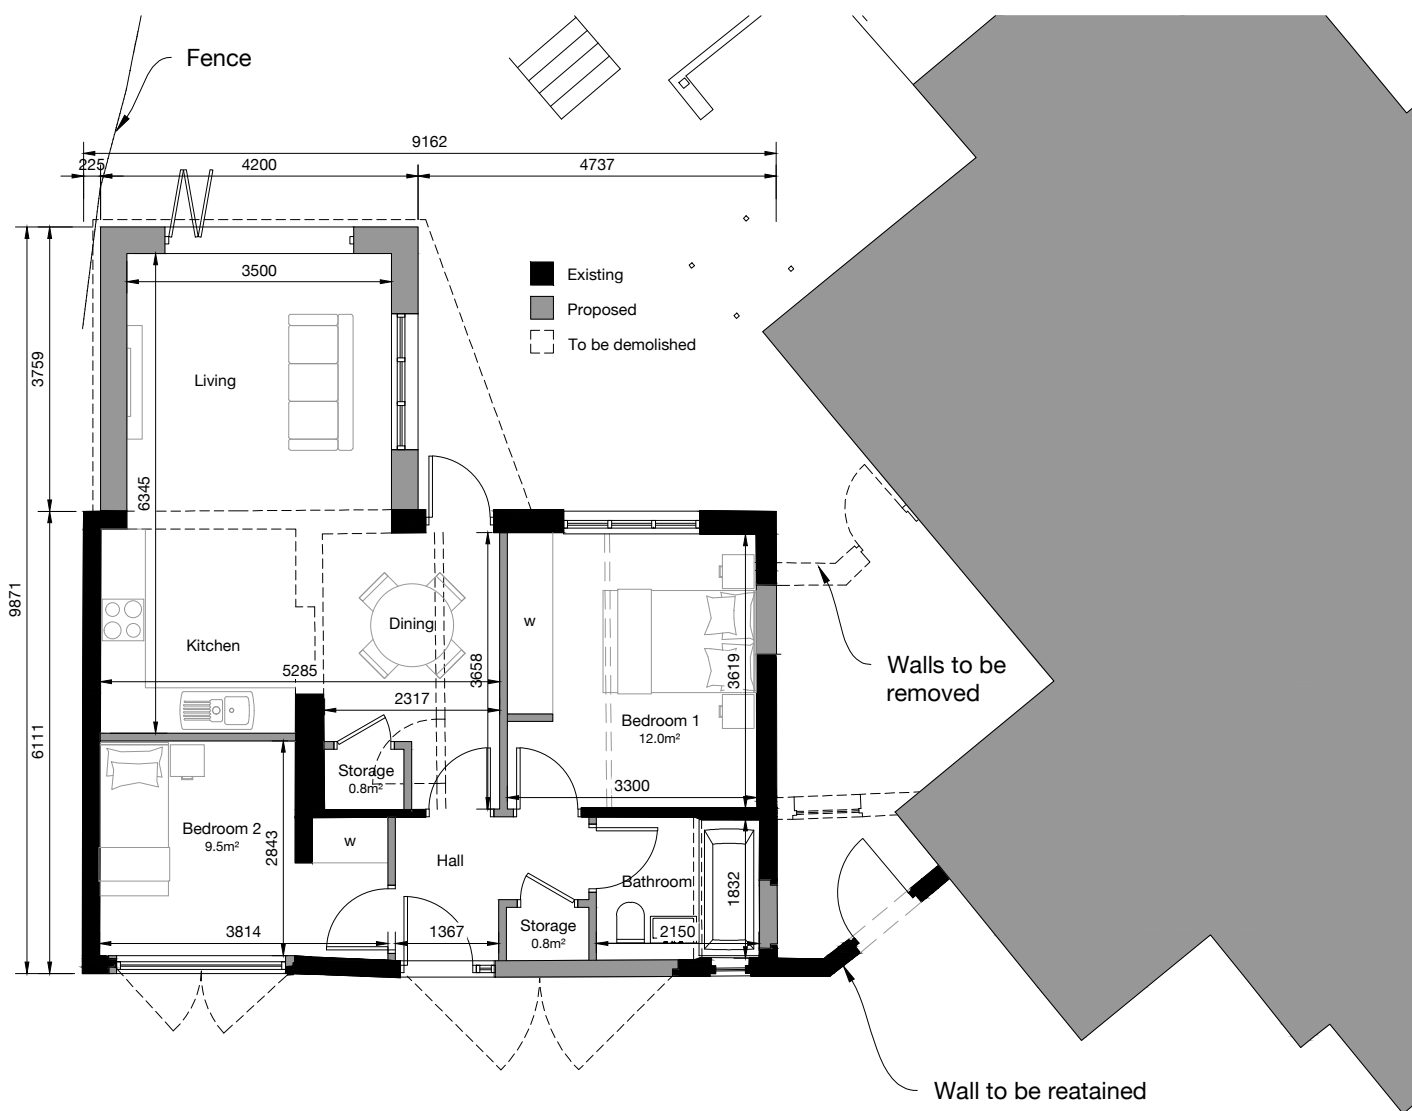

5 GROUND FLOOR PLAN
G.I.A. - 61.95QM 1:100

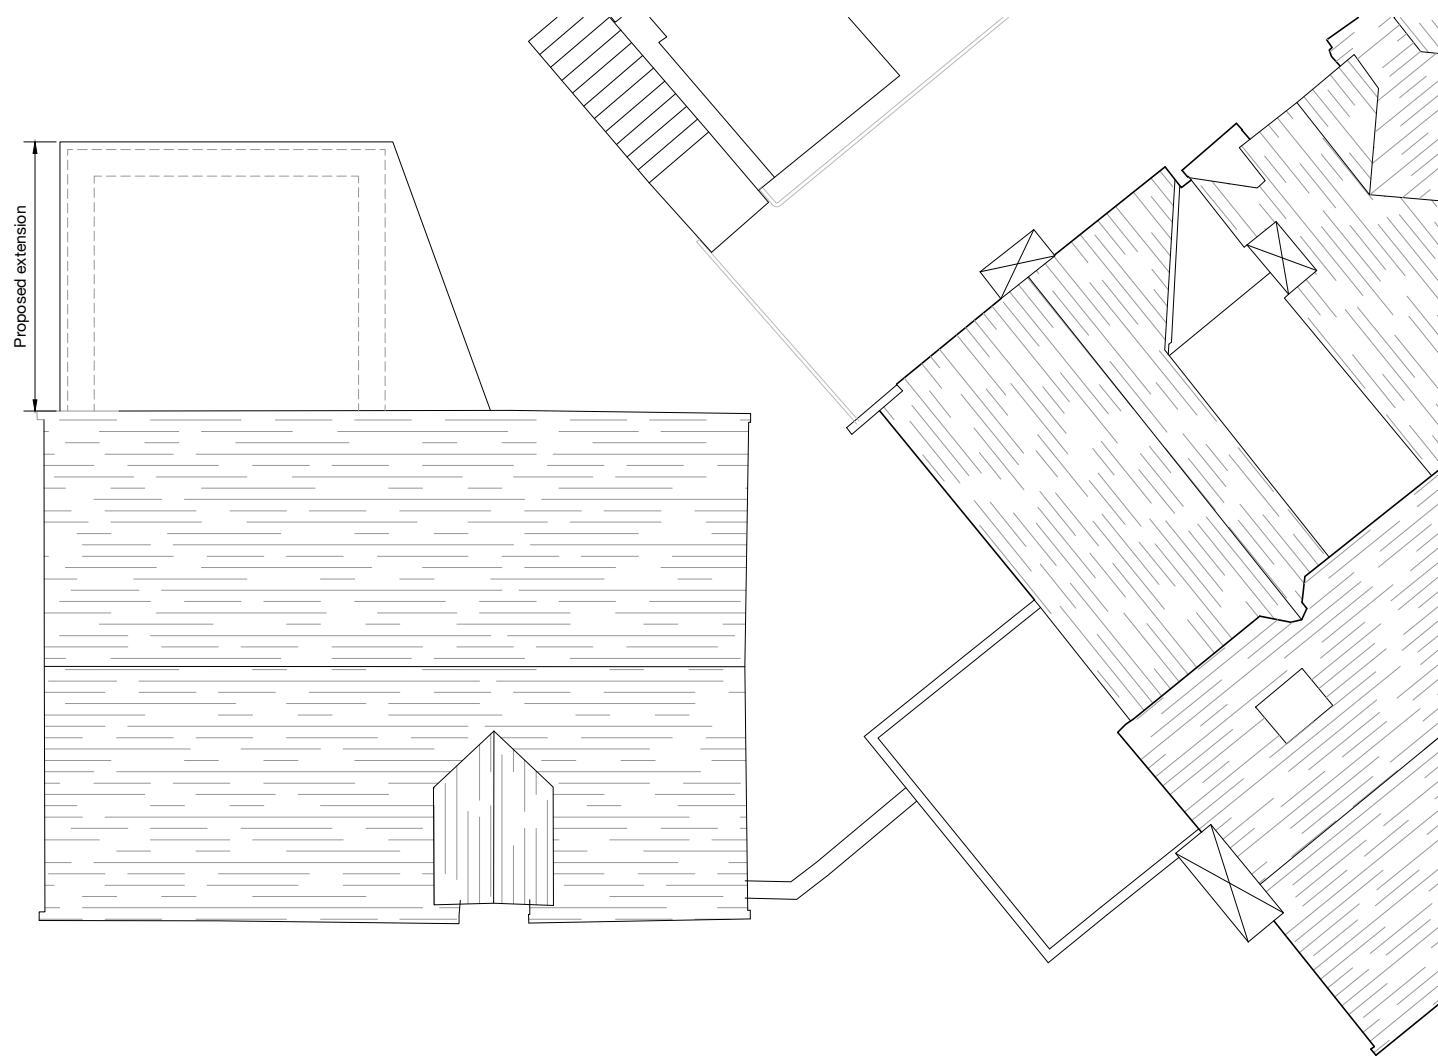

6 ROOF PLAN 1:100

 

B 20.02.2023
A 06.02.2023
Rev. Date Detail

Planning Issue

HALO
ARCHITECTS

Halo Architects Ltd.
The Old Fire Station, Pyncroft Road, Chertsey KT16 9HL
Tel: 01944 692453 Email: enquiries@haloarchitects.co.uk
www.haloarchitects.co.uk

Client
Shoreham Lane Ltd

Project Title
The Cock Inn
Shoreham Lane, Halstead
Sevenoaks TN14 7DD

Drawing Title
Proposed Floor Plans
& Elevations

Scale 1:100@A1 Date 12.2022 Drawn KF

Job No. HA22-216 Drawing No. P005 Rev. B