




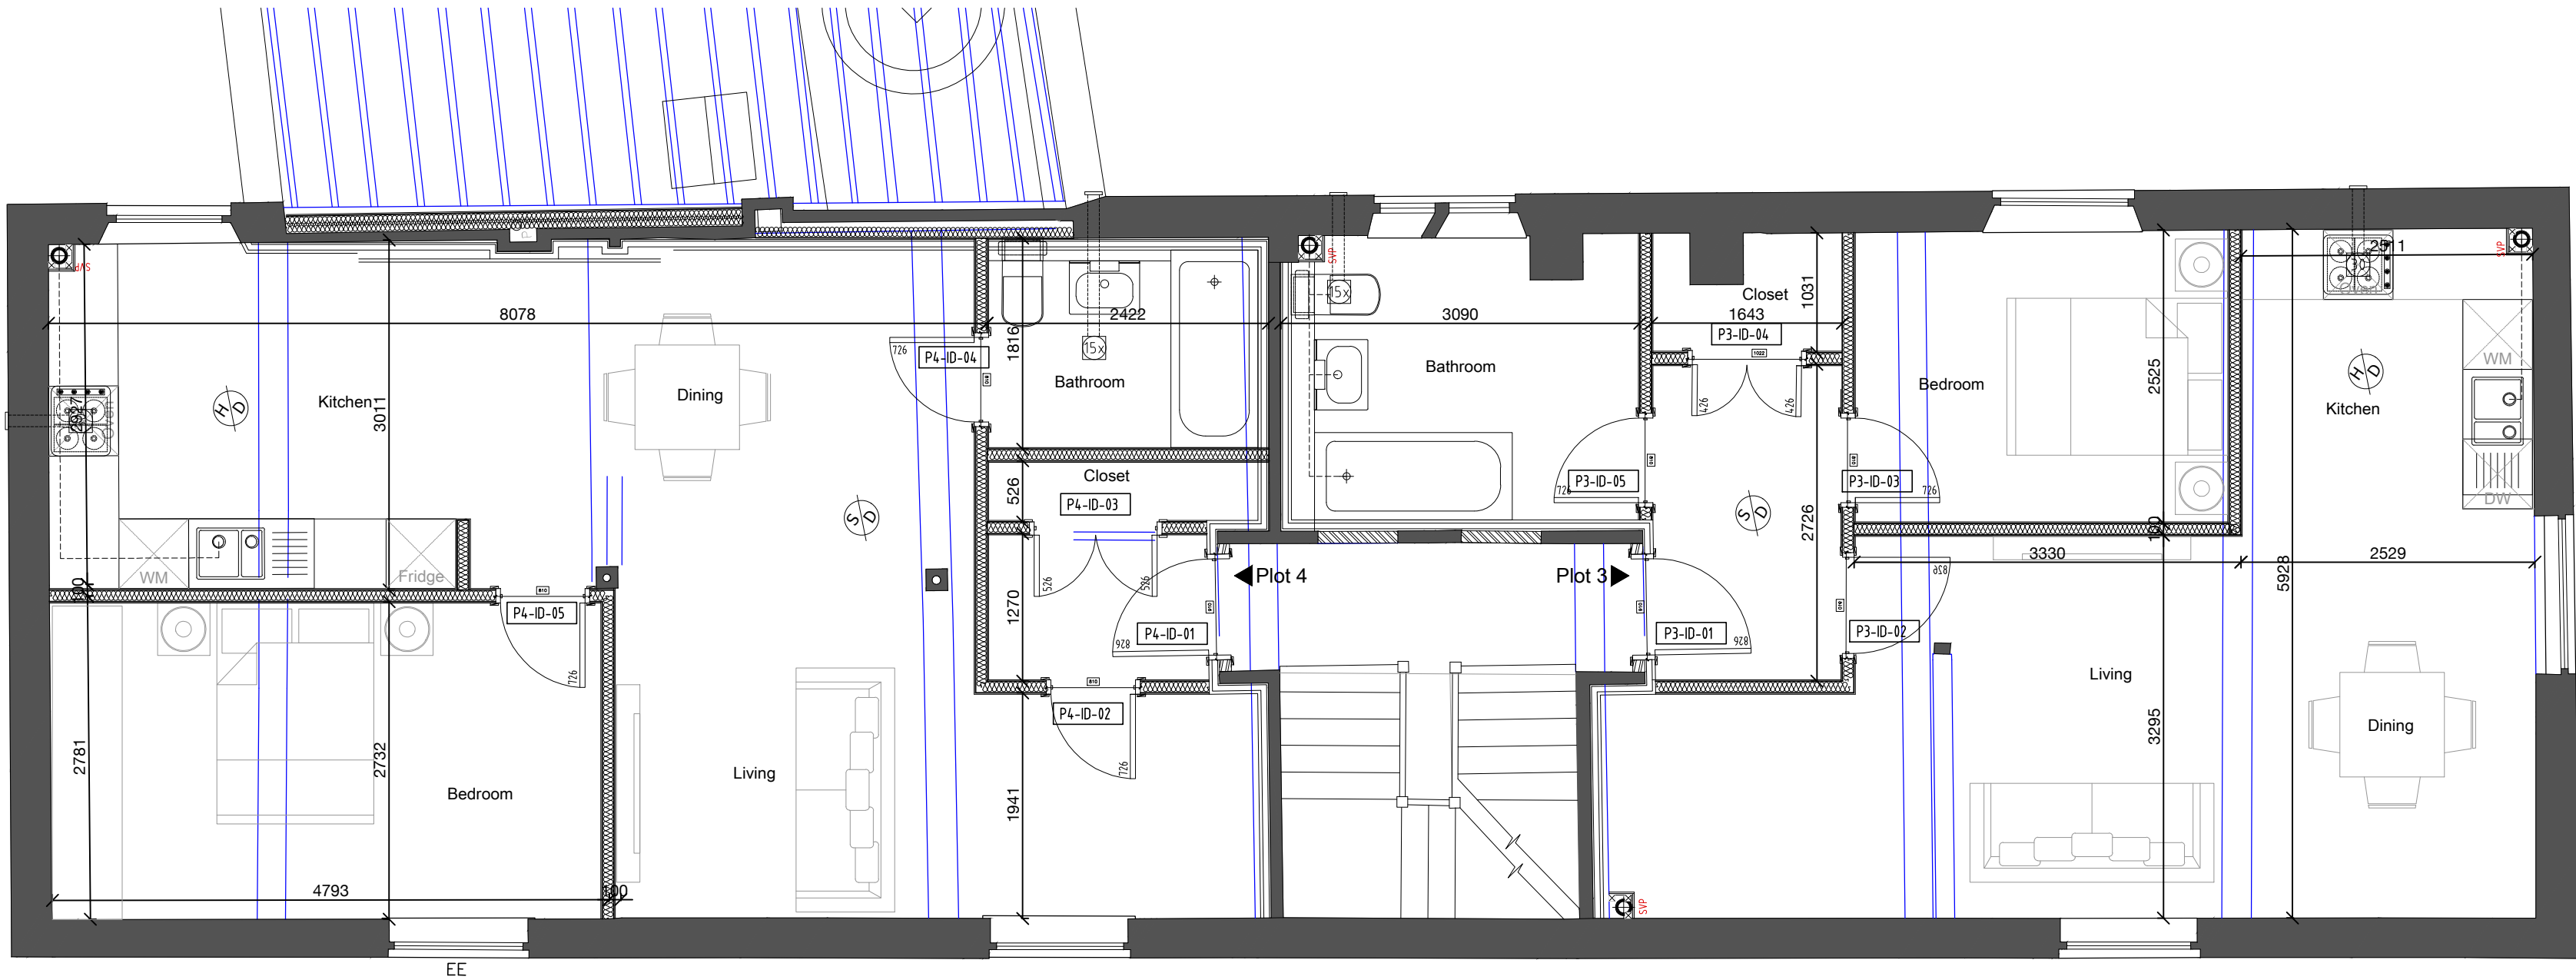

2 GA Proposed First Floor Plan
GA Plan Scale 1:50

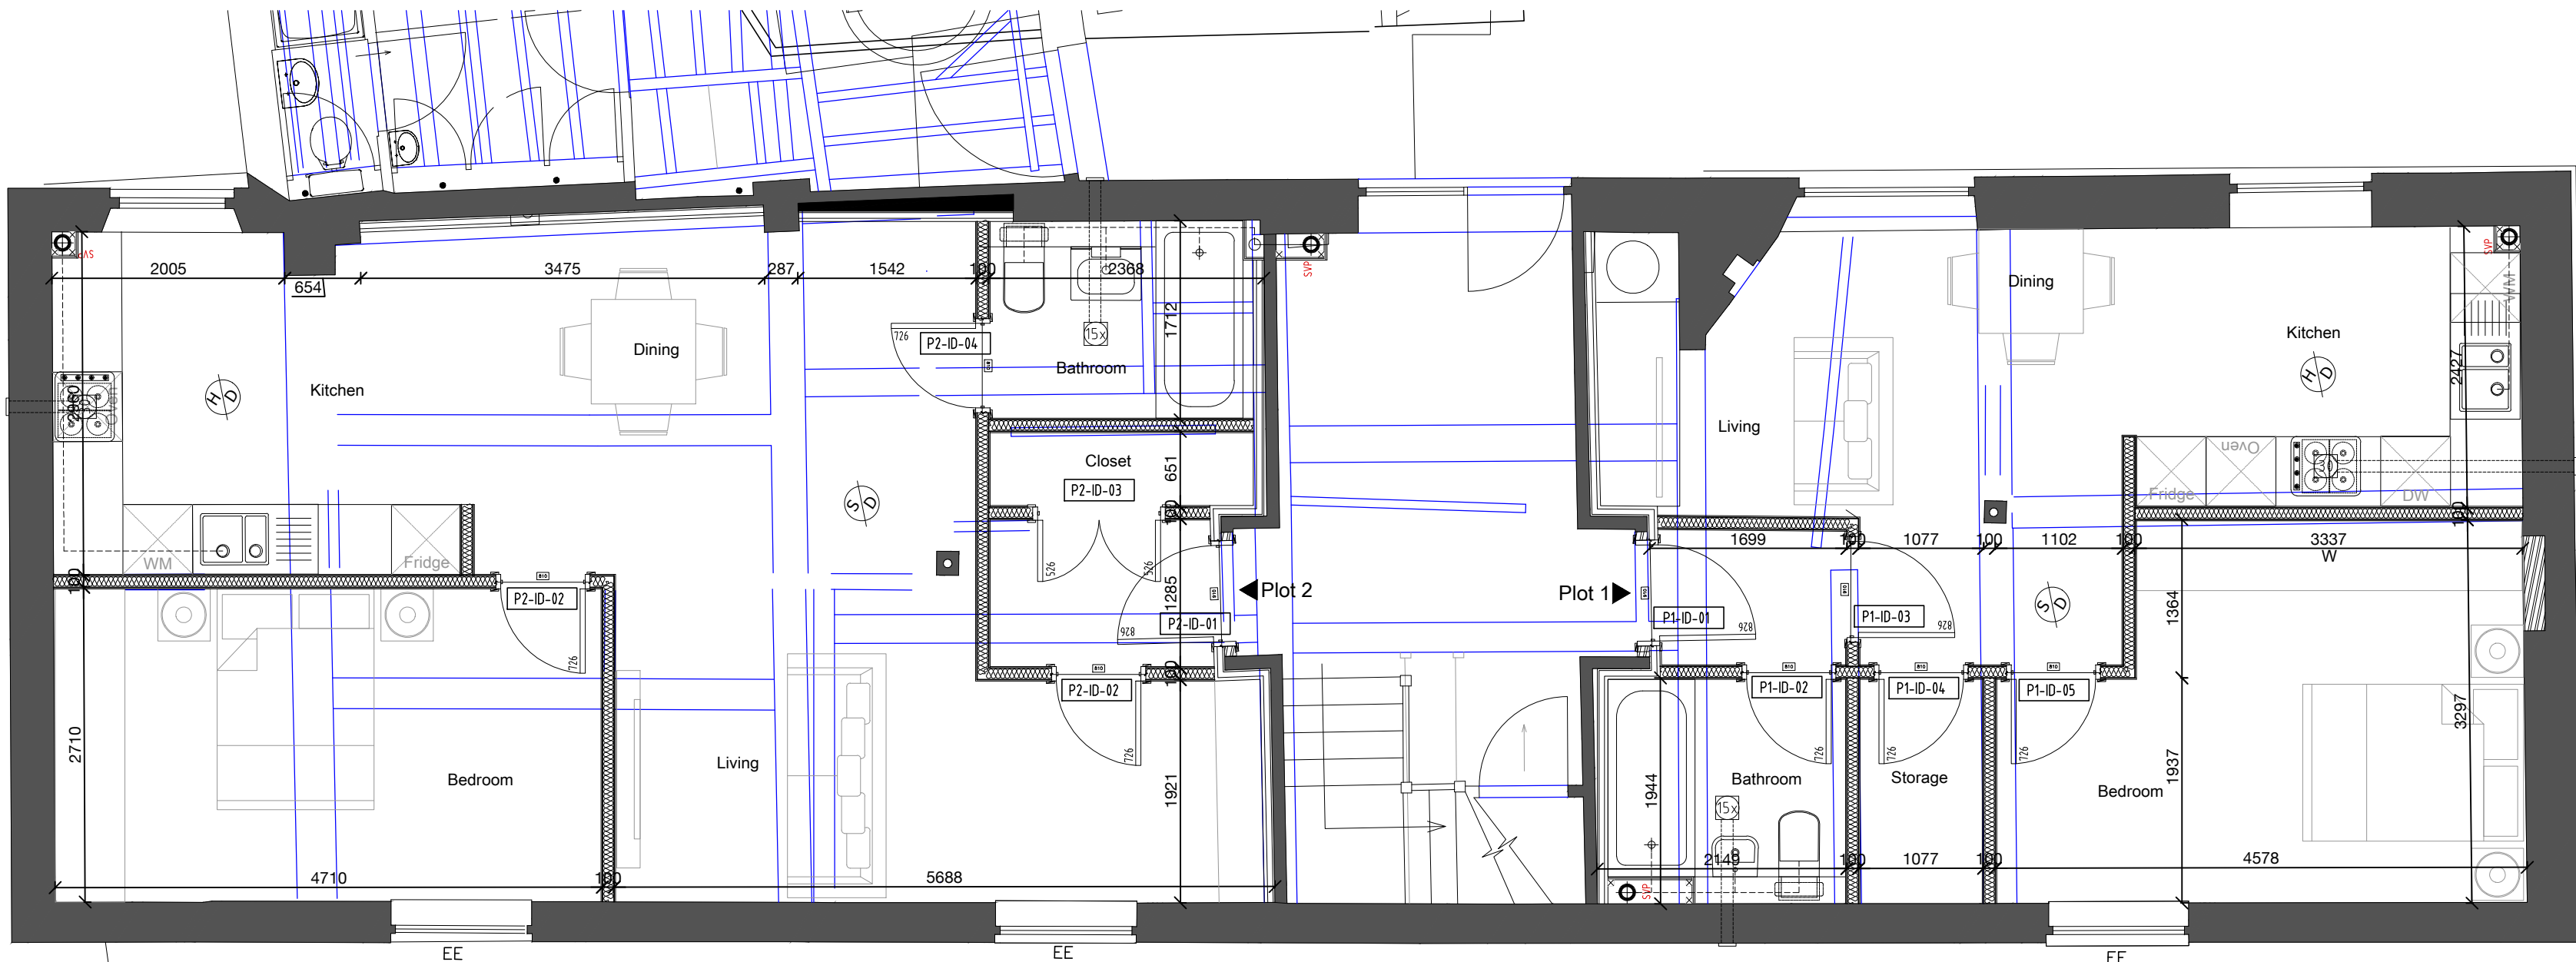

1 GA Proposed Ground Floor Plan
GA Plan Scale 1:50

 

Rev. Date Detail

Status Technical Issue

HALO
ARCHITECTS

Halo Architects Ltd.
The Old Fire Station, Pyncroft Road, Chertsey KT16 9HL
Tel: 01344 592453 Email: enquiries@haloarchitects.co.uk
www.haloarchitects.co.uk

Client Chase Mill Ltd

Project Title
Land at Chase Mill,
Winchester Road, Bishops
Waltham SO32 2AH

Drawing Title
GA Ground Floor Plan
& First Floor Plan

Scale 1:50@A1 Date 04.2023 Drawn KF

Job No. HA22-223 Drawing No. BR001 Rev. B