


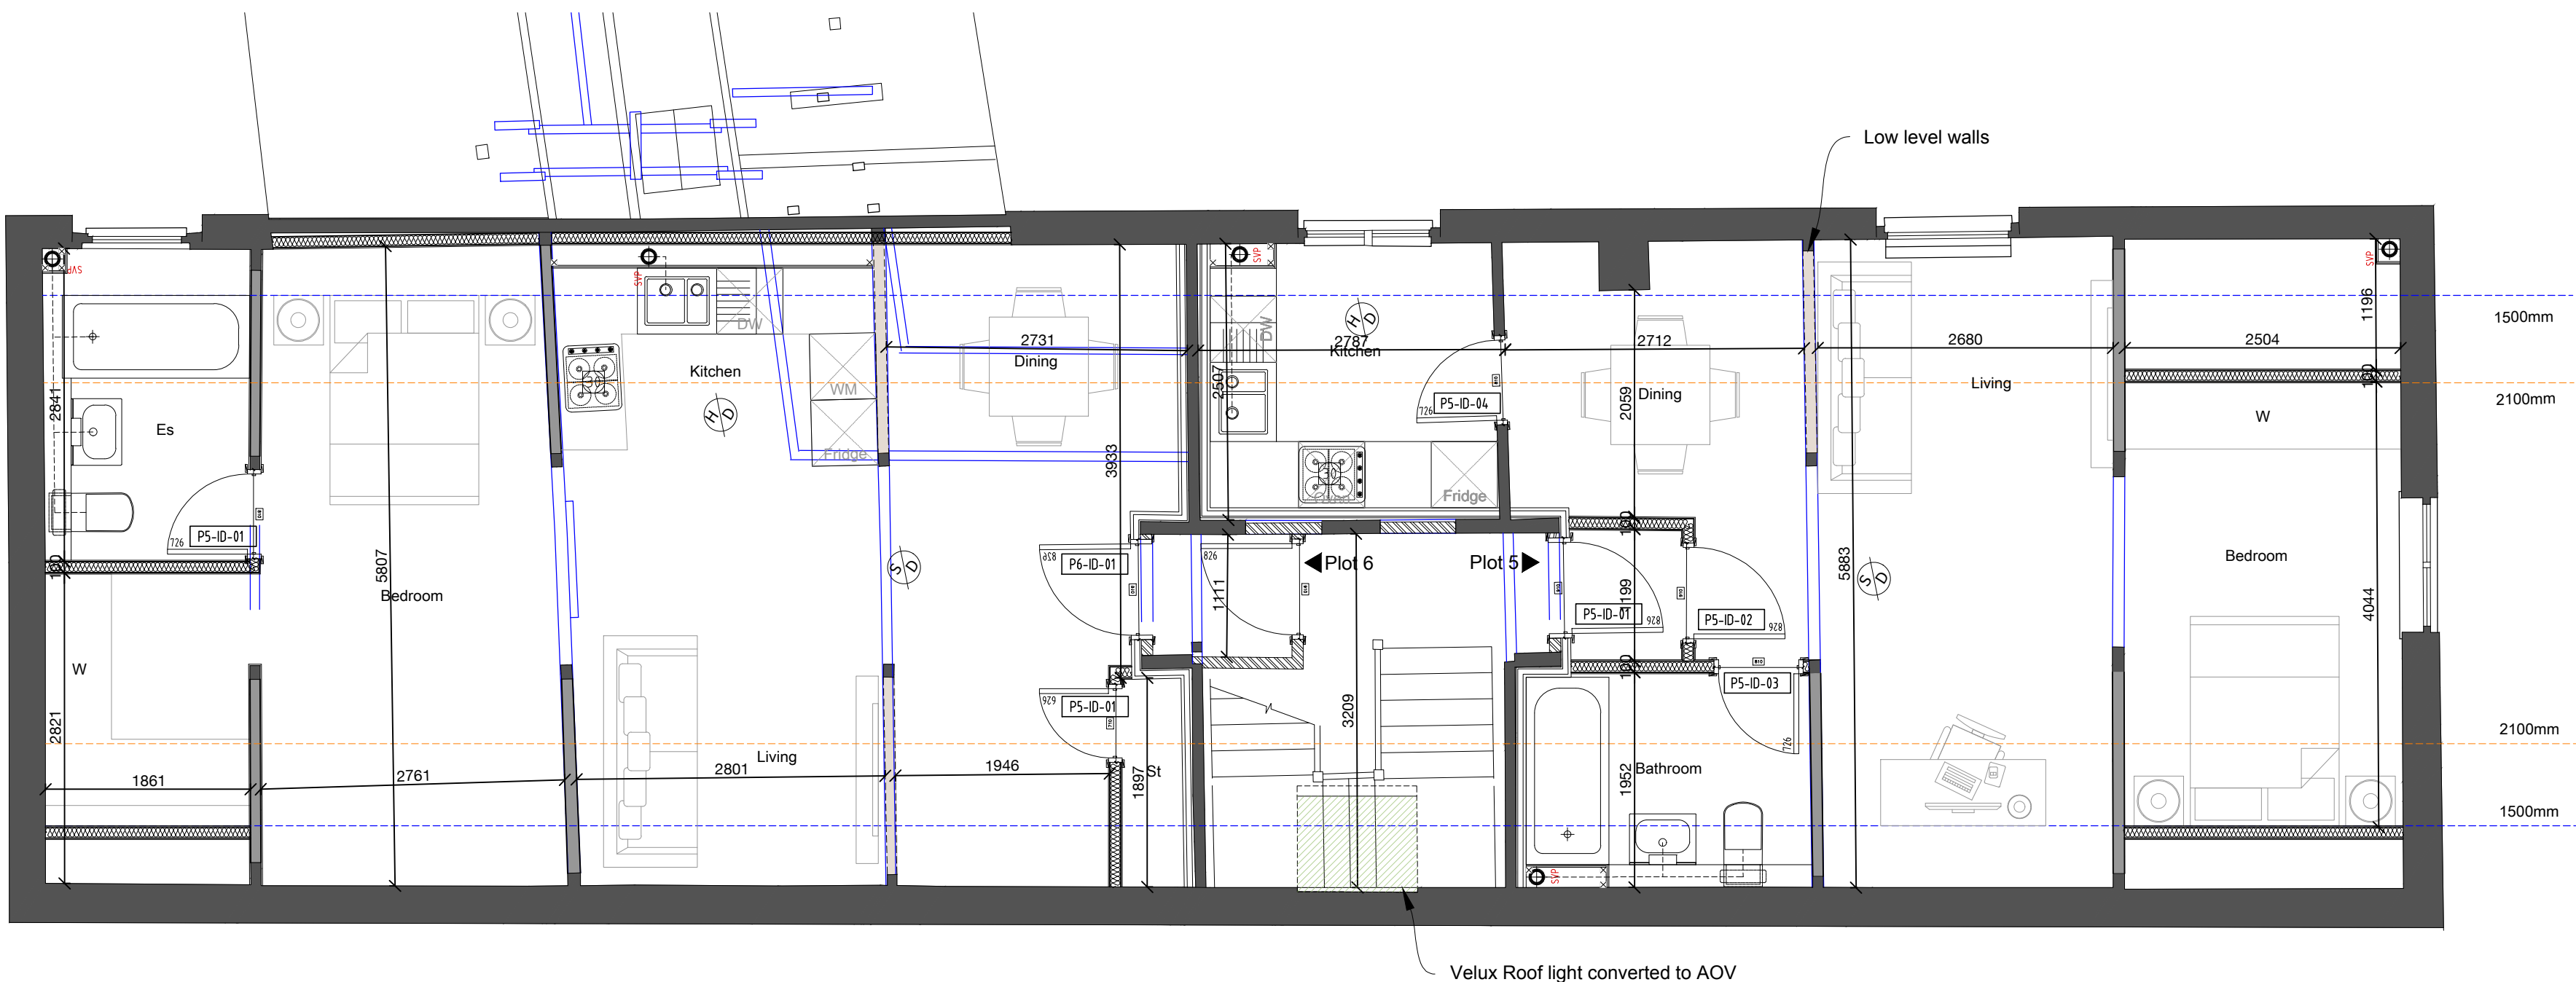

1 GA Proposed Second Floor Plan
GA Plan Scale 1:50

Rev.	Date	Detail
Status		
Technical Issue		
HALO ARCHITECTS		
Halo Architects Ltd. The Old Fire Station, Pyncroft Road, Chertsey KT16 9HL Tel: 01344 592453 Email: enquiries@haloarchitects.co.uk www.haloarchitects.co.uk		
Client		
Chase Mill Ltd		
Project Title		
Land at Chase Mill, Winchester Road, Bishops Waltham SO32 2AH		
Drawing Title		
GA Second Floor Plan		
Scale	Date	Drawn
1:50@A1	04.2023	KF
Job No.	Drawing No.	Rev.
HA22-223	BR002	B
The copyright in this document and design is confidential to and the property of Halo Architects Ltd		