


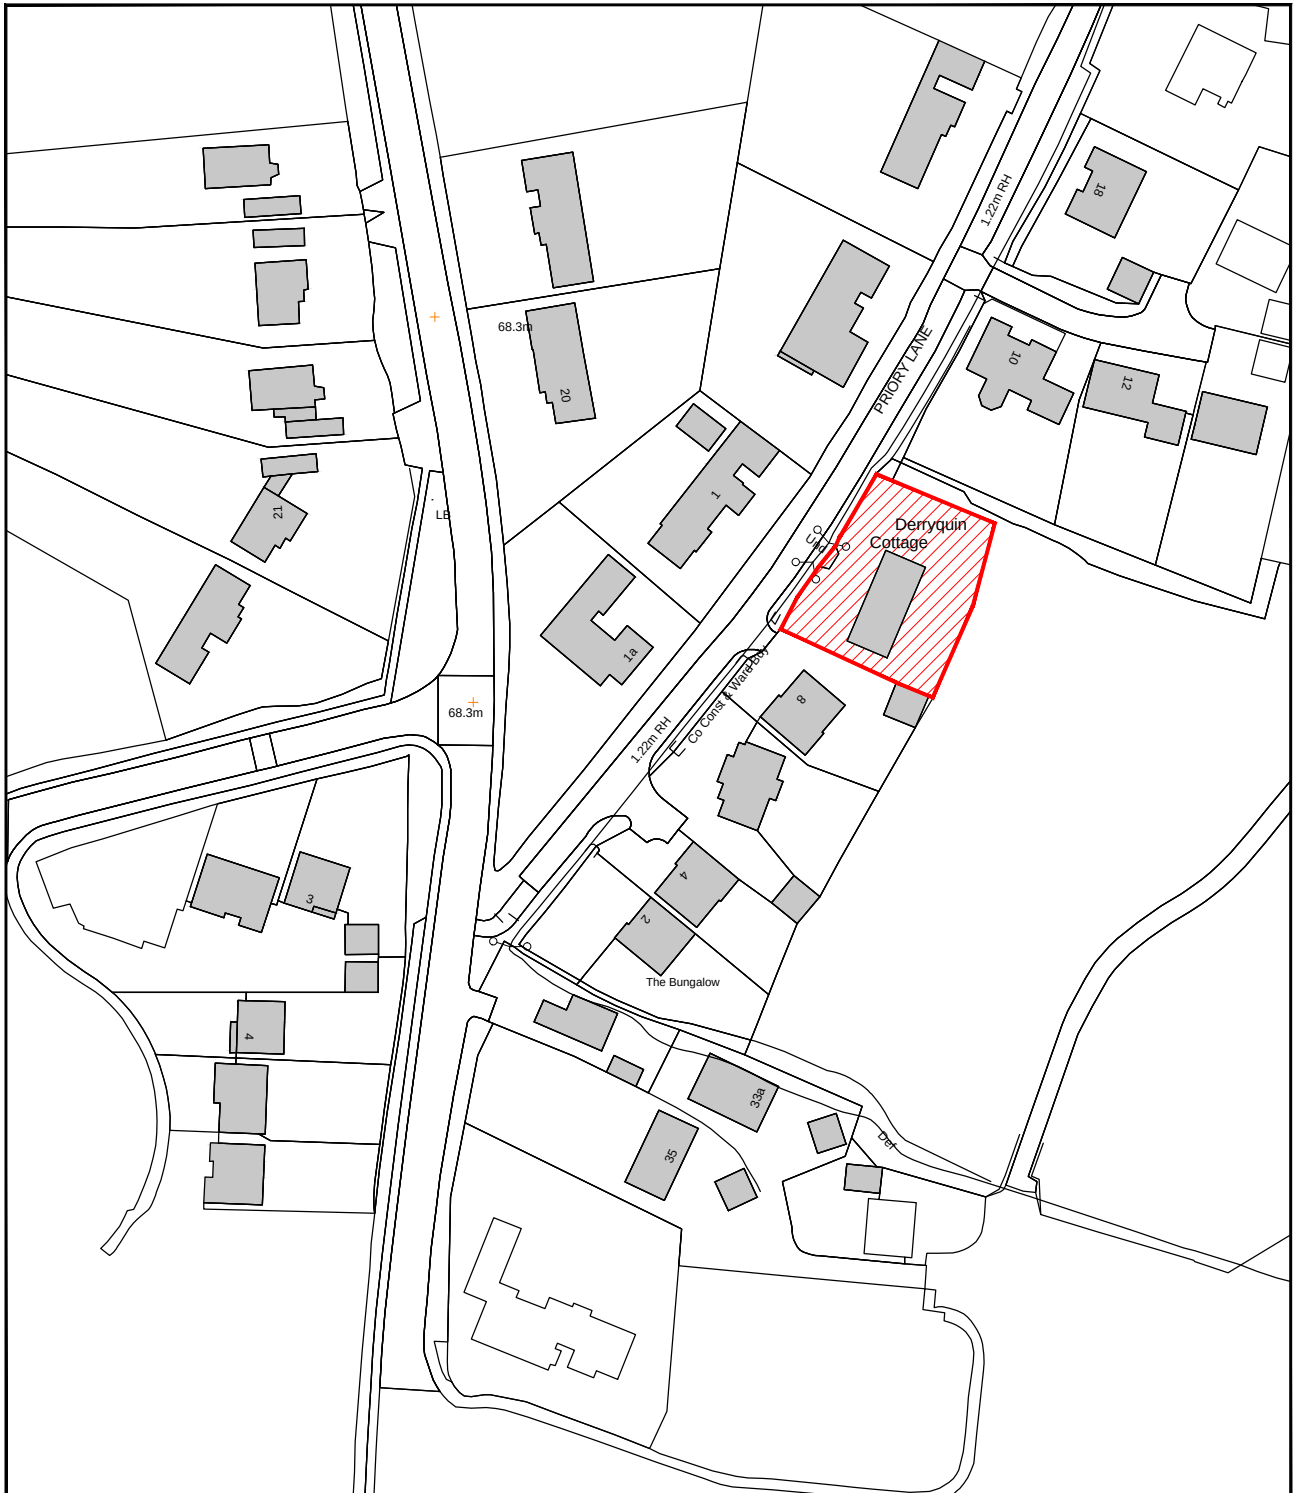

Ordnance Survey 0100031673
© Crown copyright and database rights
2016

Figured dimensions only are to be used.
© This drawing is the sole copyright of
BOHER ARCHITECTURE LIMITED.
Any discrepancies between this drawing and other
information shall be reported to the Architect.
MODIFICATIONS to be made solely on
ORIGINAL MAGNETIC MEDIA.

WRT'S
CB: RB: Lscale: Size: A4
REV: DATE: REVISION: BY: RW:



0 10 20 30 40 50 metres
Scale 1:1250

CLIENT	PROJECT	TITLE	STATUS	DRAWN BY	REVIEWED BY
Mr Paul Rodger	Derryquin Priority Lane Warfield RG42 2JU	Location Plan	Planning	CB	PR
			DATE	SCALE	DRAWING NUMBER
			Feb. 2016	1:1250	1273 P 000

01730 816336
07949 682974
info@boherarchitecture.com
www.boherarchitecture.com
Capron House, North Street
Midhurst, GU29 9DT

