



Figured dimensions only are to be used.
© This drawing is the sole copyright of
BOHER ARCHITECTURE LIMITED.
Any discrepancies between this drawing & other
information shall be reported to the Architect.
MODIFICATIONS to be made solely on
ORIGINAL MAGNETIC MEDIA.

REVISIONS:

REV. DATE:

REVISION:

BY: RWM

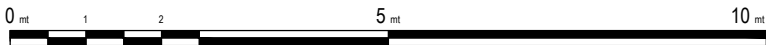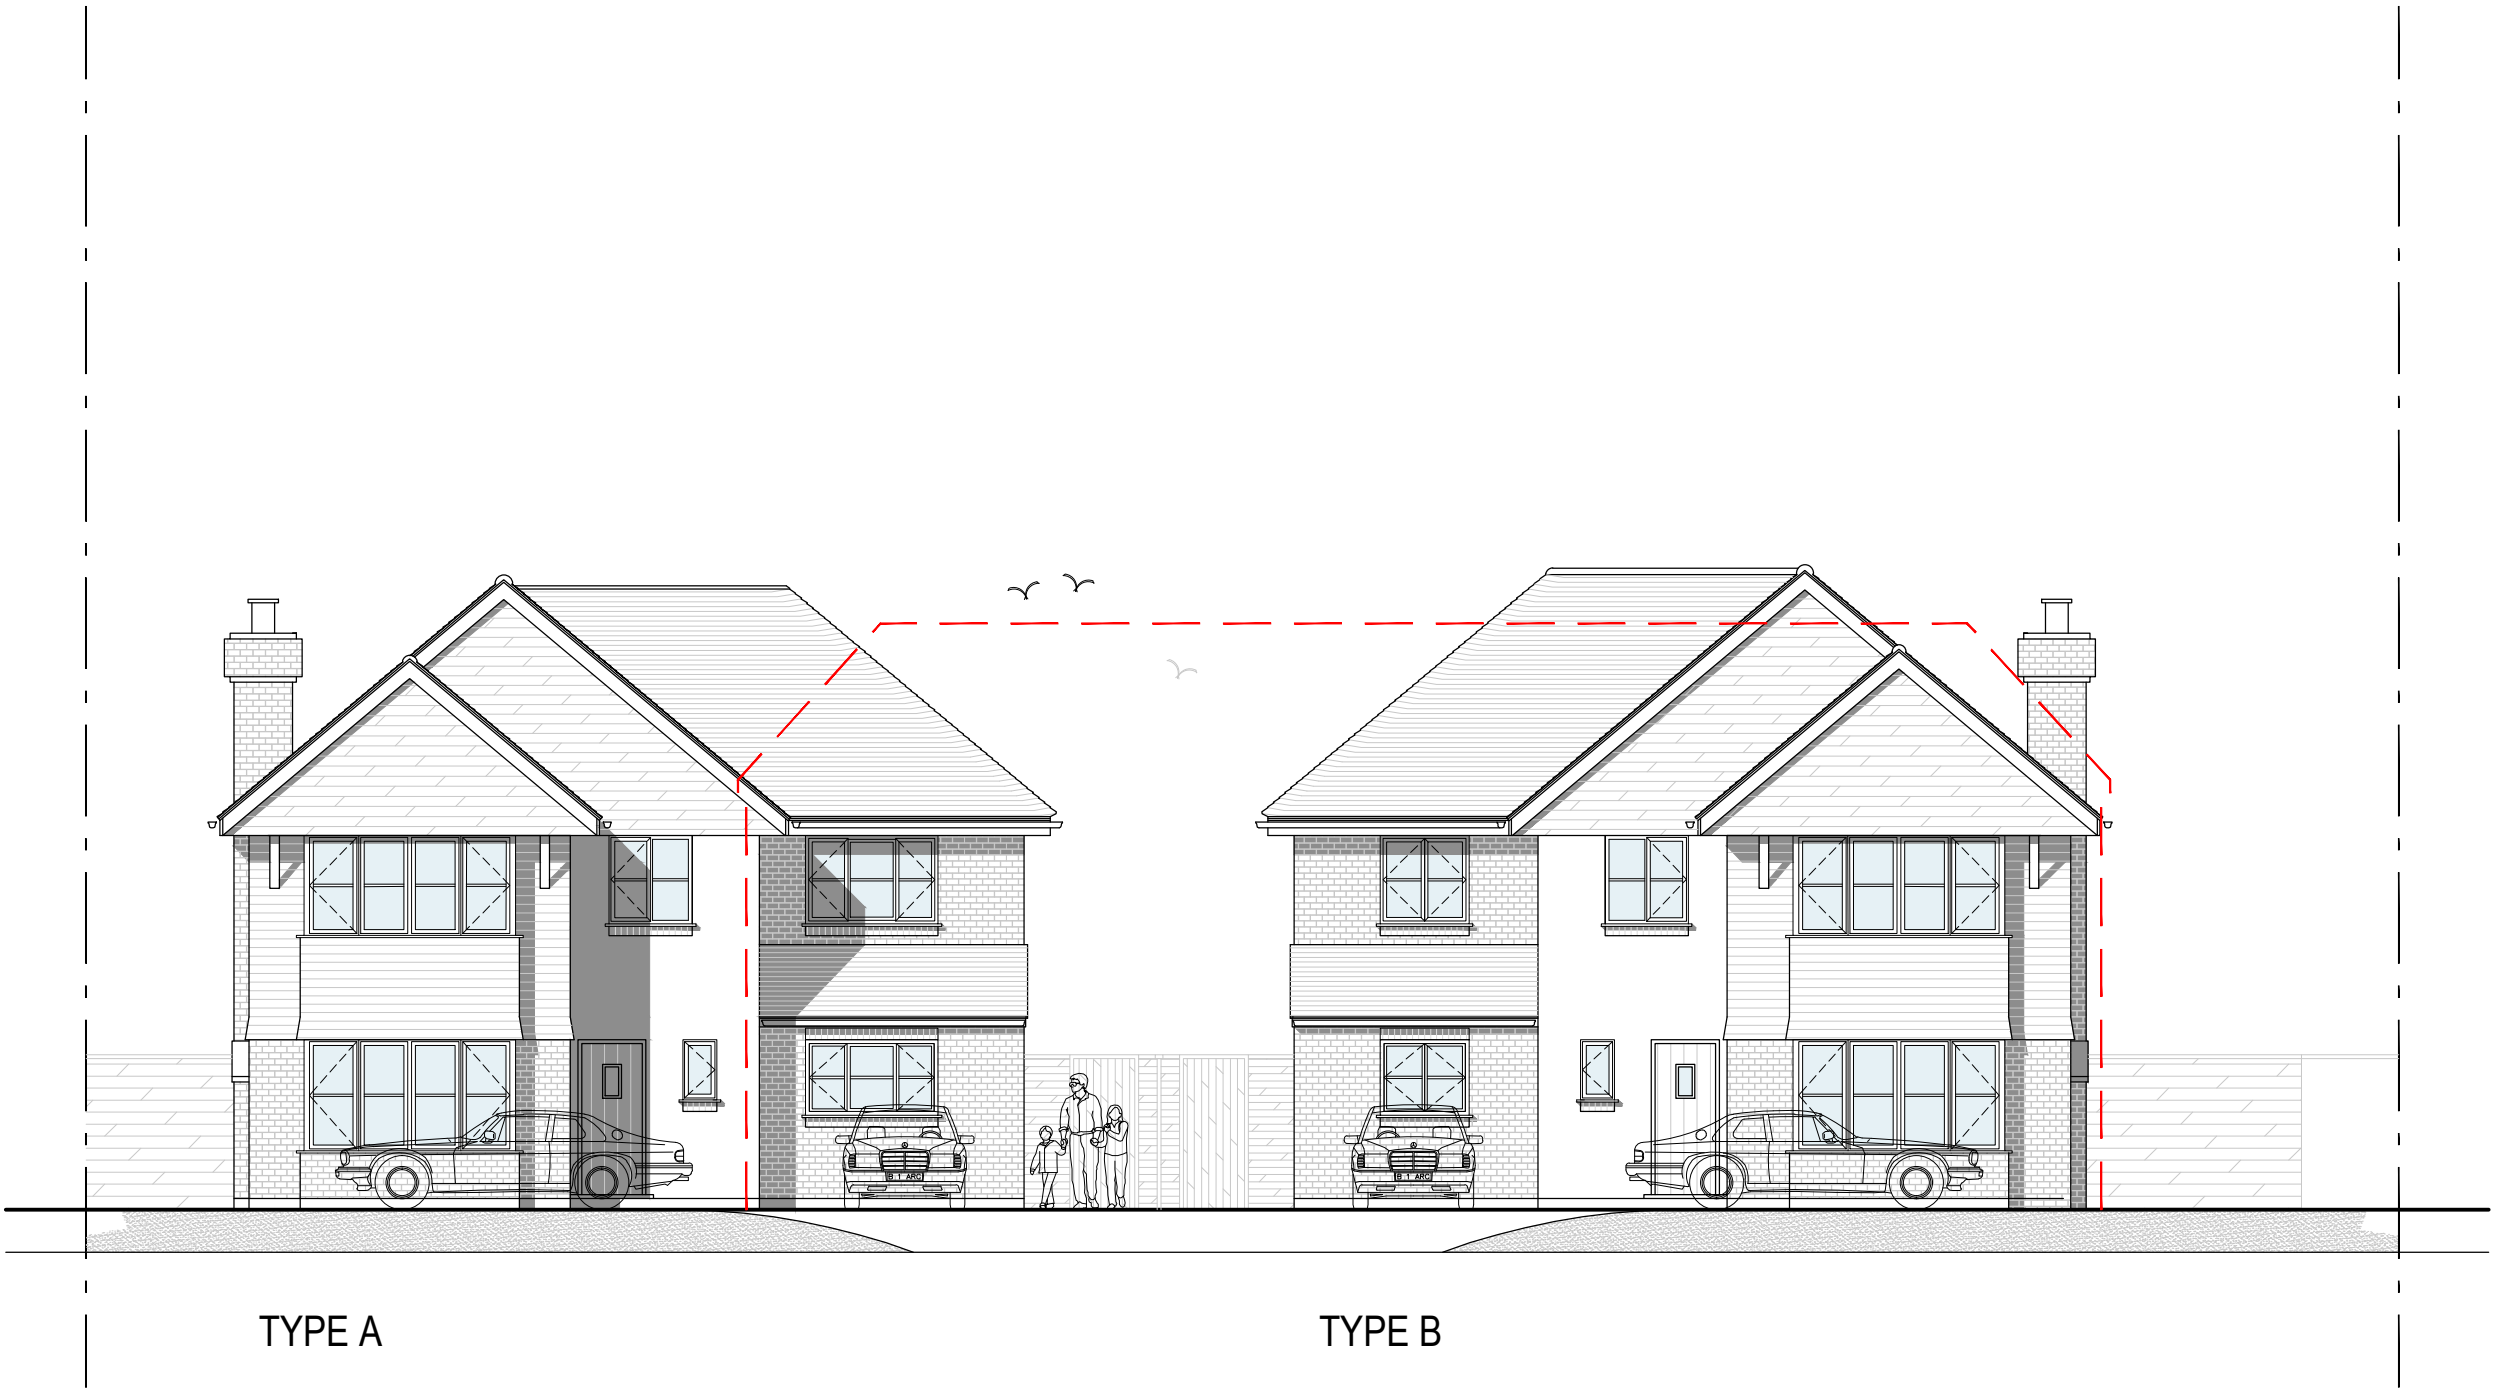

CLIENT
Mr Paul Rodger

PROJECT
Derryquin
Priory Lane
Warfield
RG42 2JU

TITLE
Street Scene

STATUS
Planning

DATE
Feb. 2016

SCALE
1:100

DRAWN BY
CB

REVIEWED BY
CB

DRAWING NUMBER
1273 P 005

01730 816336
07949 682974
info@boherarchitecture.com
www.boherarchitecture.com
Capron House, North Street
Midhurst, GU29 9DT

