




 SITE
BOUNDARY

Scale 1:5000
0 20 40 60 80 100 120 140 160 180 200
metres

Figured dimensions only are to be used.
© This drawing is the sole copyright of
BOHER ARCHITECTURE LIMITED.
Any discrepancies between this drawing and other
information shall be reported to the Architect.
MODIFICATIONS to be made solely on
ORIGINAL MAGNETIC MEDIA.

WFS:
CIB file: Lscale: Size: A4
REV: DATE: REVISION: BY: RWB:

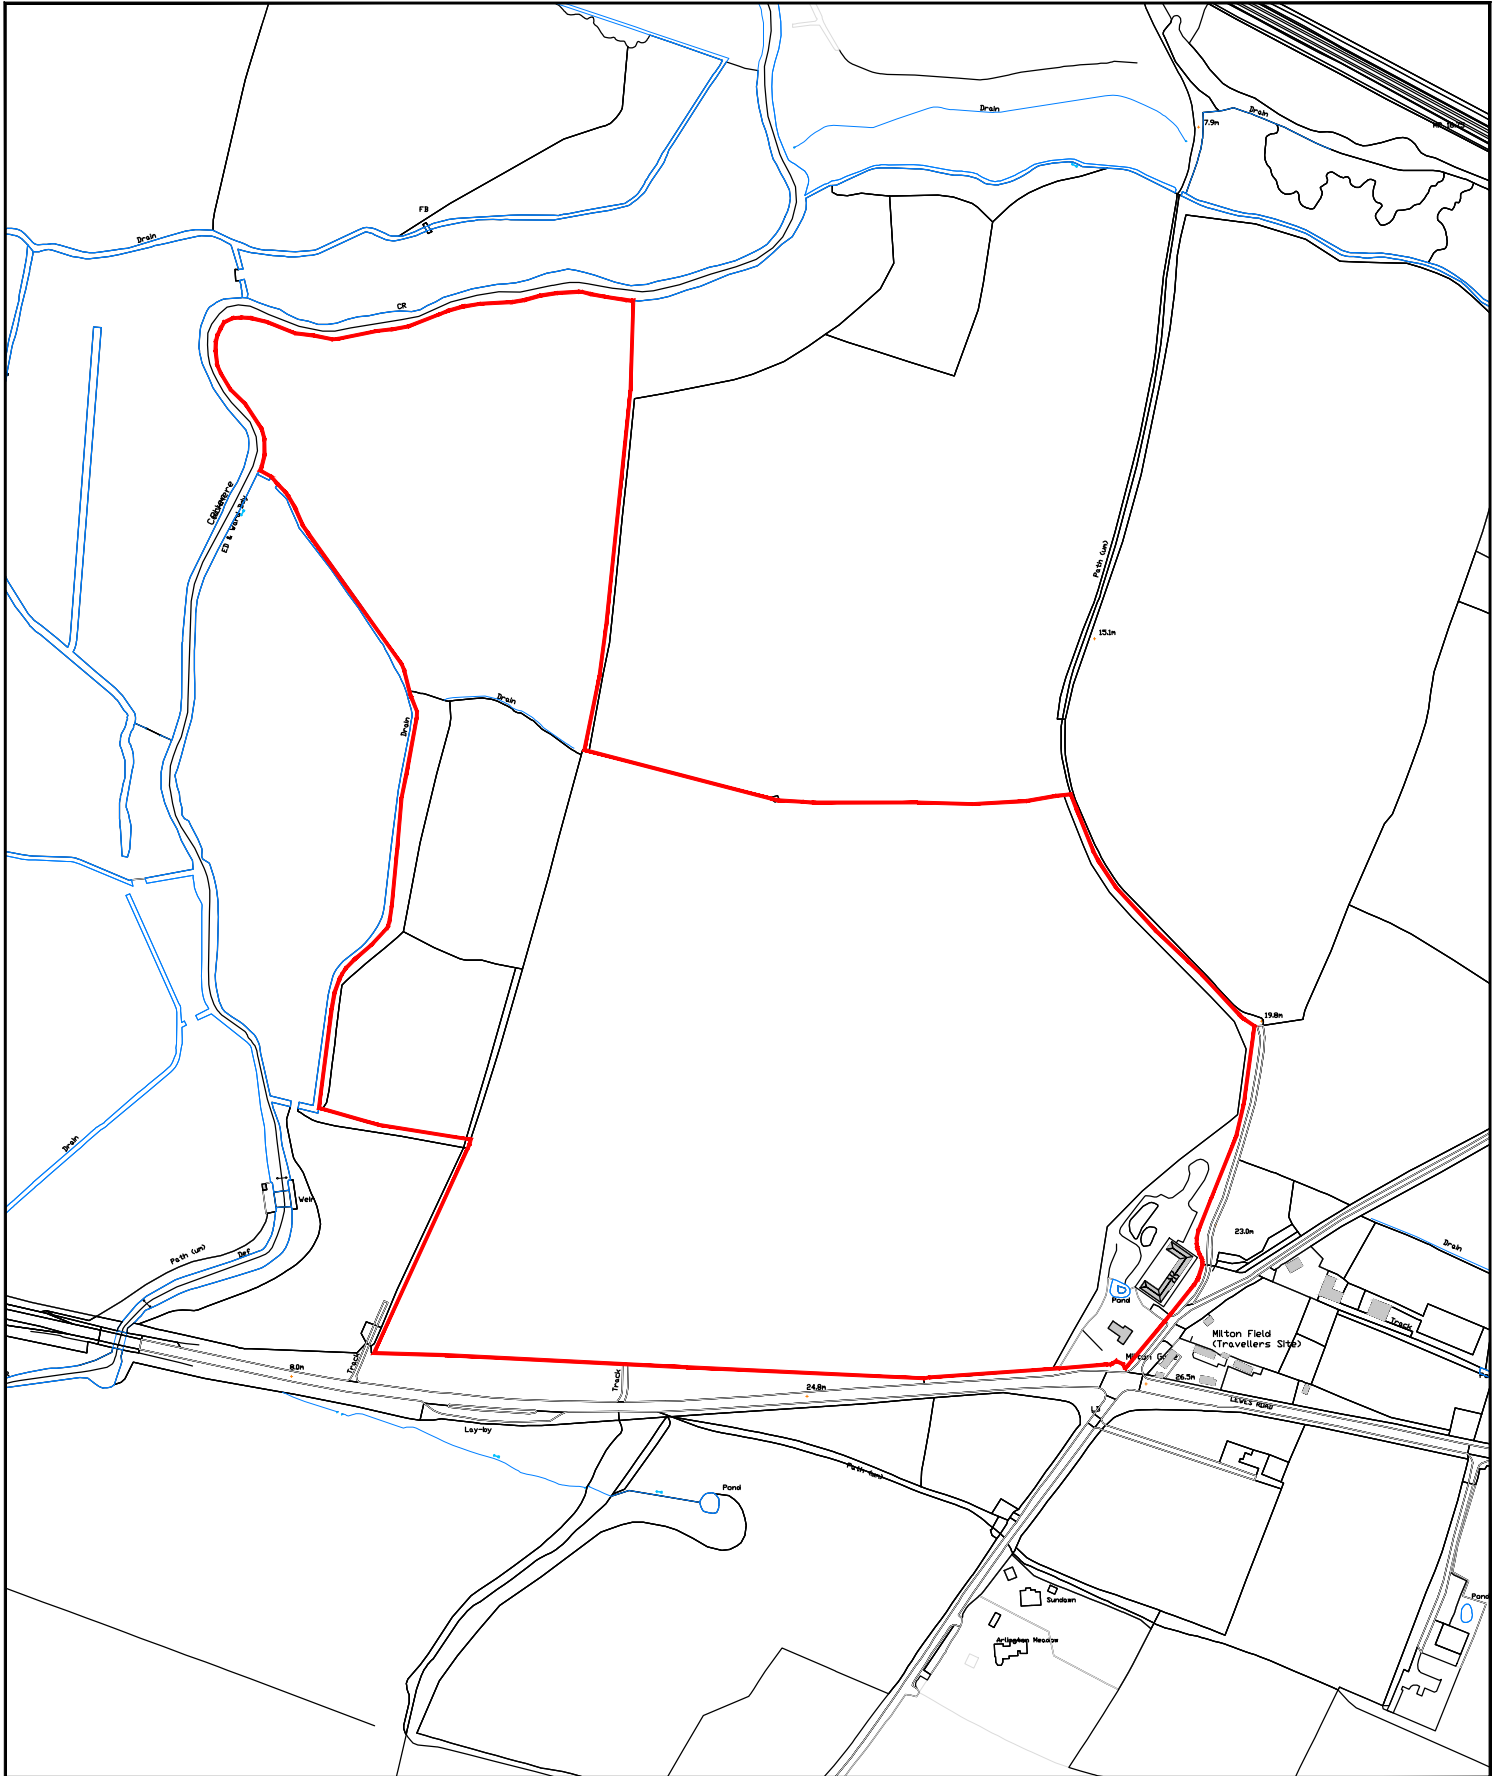

CLIENT	PROJECT	TITLE	STATUS	DRAWN BY	REVIEWED BY
Binfield Place Ltd.	Milton Gate Farm Milton Street Polegate Kent. BN26 5RS	Location Plan	Planning	CB	PR
DATE	SCALE	© A1	DRAWING	NUMBER	
Sept. 2020	1:5000	1425	P	000	

01730 816336
07949 682974
info@boherarchitecture.com
www.boherarchitecture.com

Challenger House, Rumbolds Hill
Midhurst, GU27 9BY



BOHER
ARCHITECTURE