


Figured dimensions only are to be used.
© This drawing is the sole copyright of
BOHER ARCHITECTURE LIMITED.
Any discrepancies between this drawing and other
information shall be reported to the Architect.
MODIFICATIONS to be made solely on
ORIGINAL MAGNETIC MEDIA.

XREF'S:
CB: Rev: LScale: Size: A4
REV: DATE: REVISION: BT: RWK:

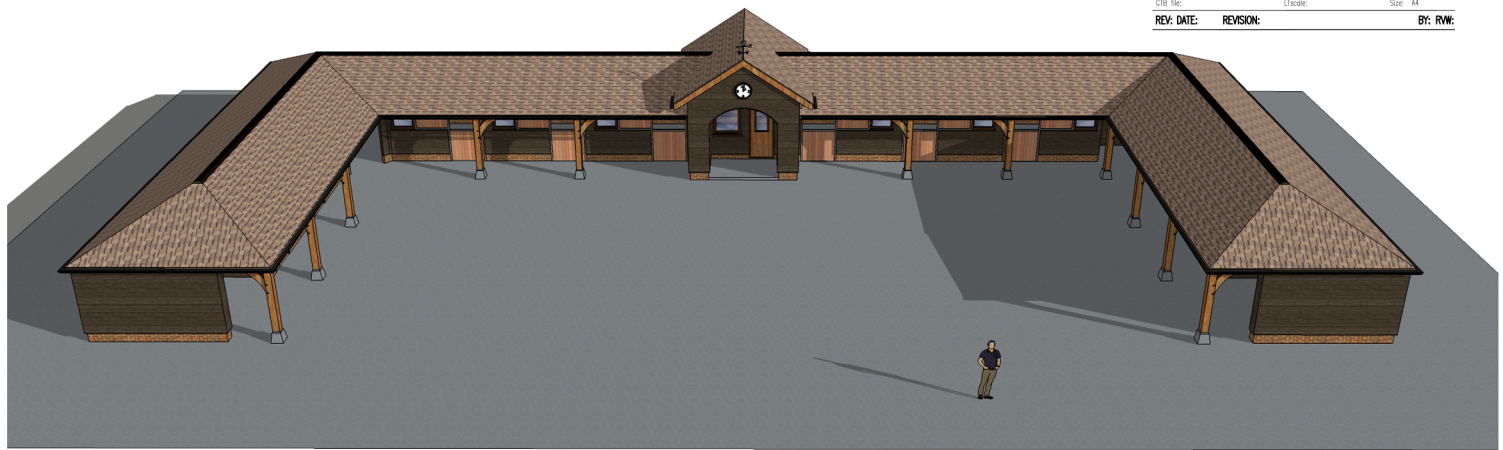

CLIENT	PROJECT	TITLE	STATUS	DRAWN BY	REVIEWED BY	01730 816336 07949 682974 info@boherarchitecture.com www.boherarchitecture.com  BOHER ARCHITECTURE
Binfield Place Ltd.	Milton Gate Farm Milton Street Polegate Kent. BN26 5RS	CGI	Planning	CB	PR	
			DATE	SCALE	DRAWING NUMBER	
			Sept. 2020	N/A	1425 P 008	Challenger House, Rumbolds Hill Midhurst, GU29 9BY