
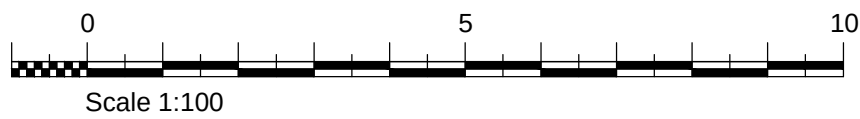


SITE
BOUNDARY

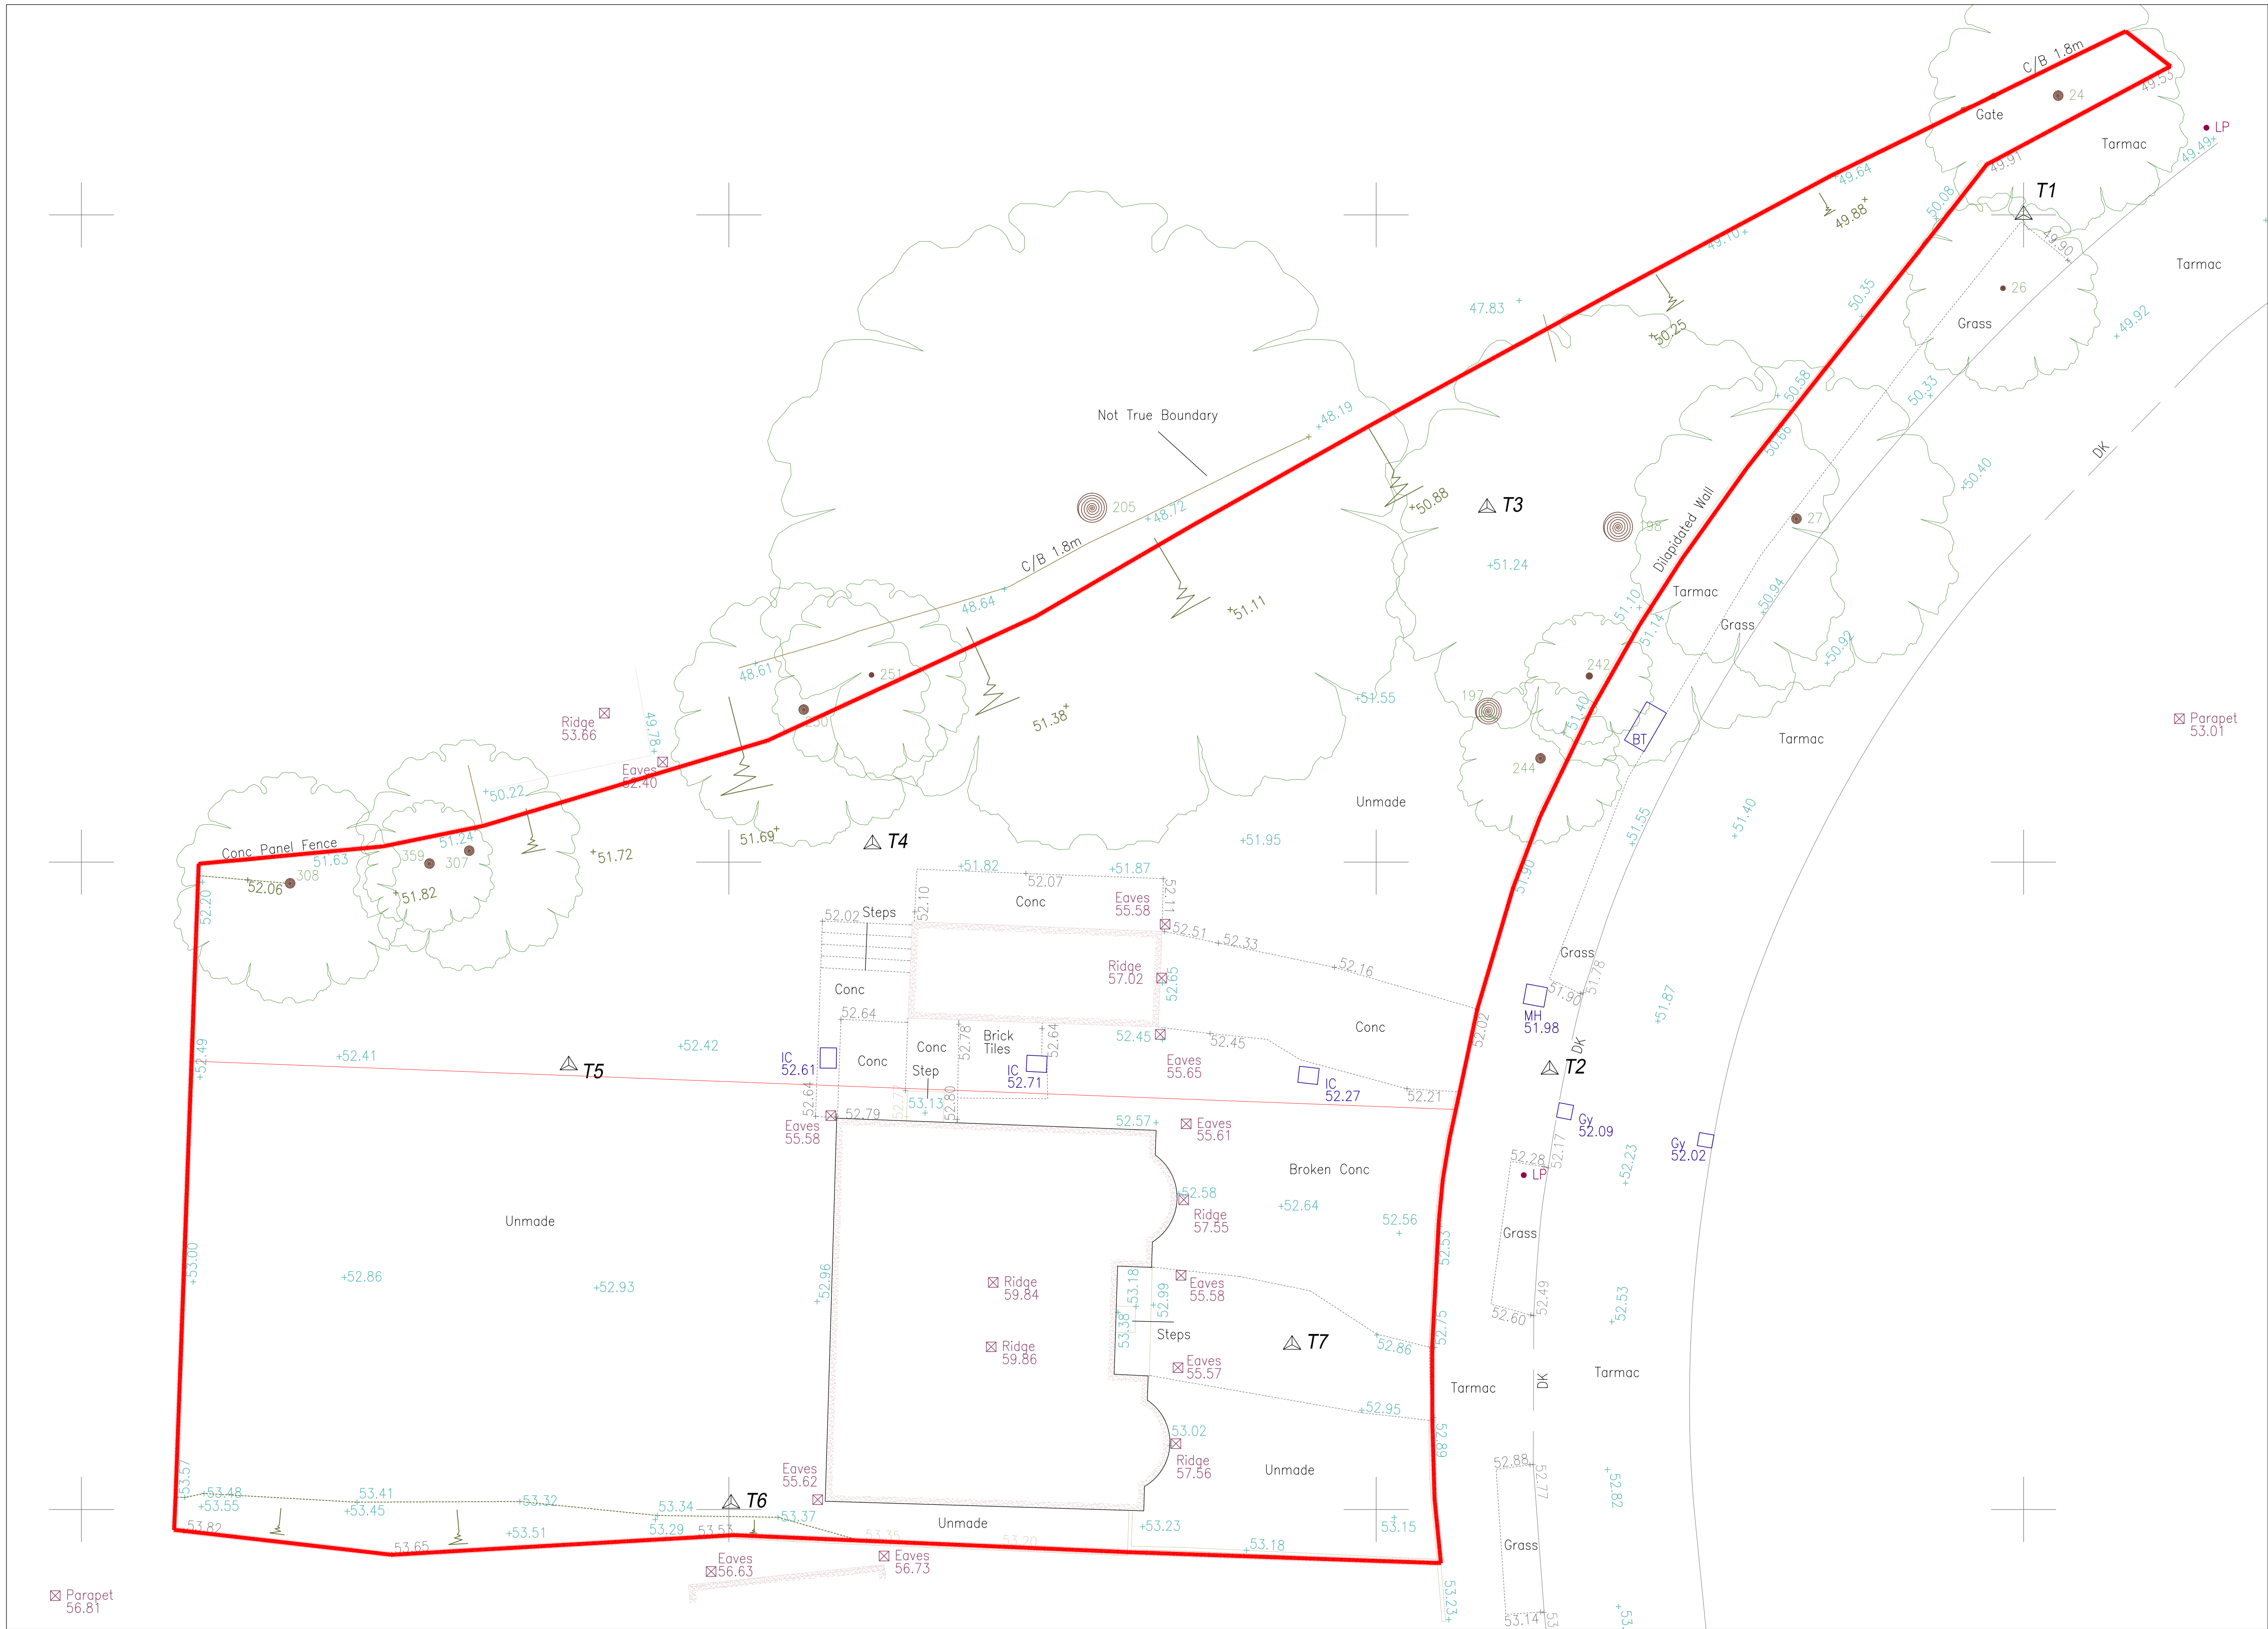

CLIENT	PROJECT	TITLE	STATUS	DRAWN BY	REVIEWED BY
Mr Rodger	2 Rushington Avenue Maidenhead SL6 1BZ	Topography	Planning	CB	CB
DATE	SCALE	DRAWING NUMBER			
Dec. 2016	1:100	1353 P 004			