


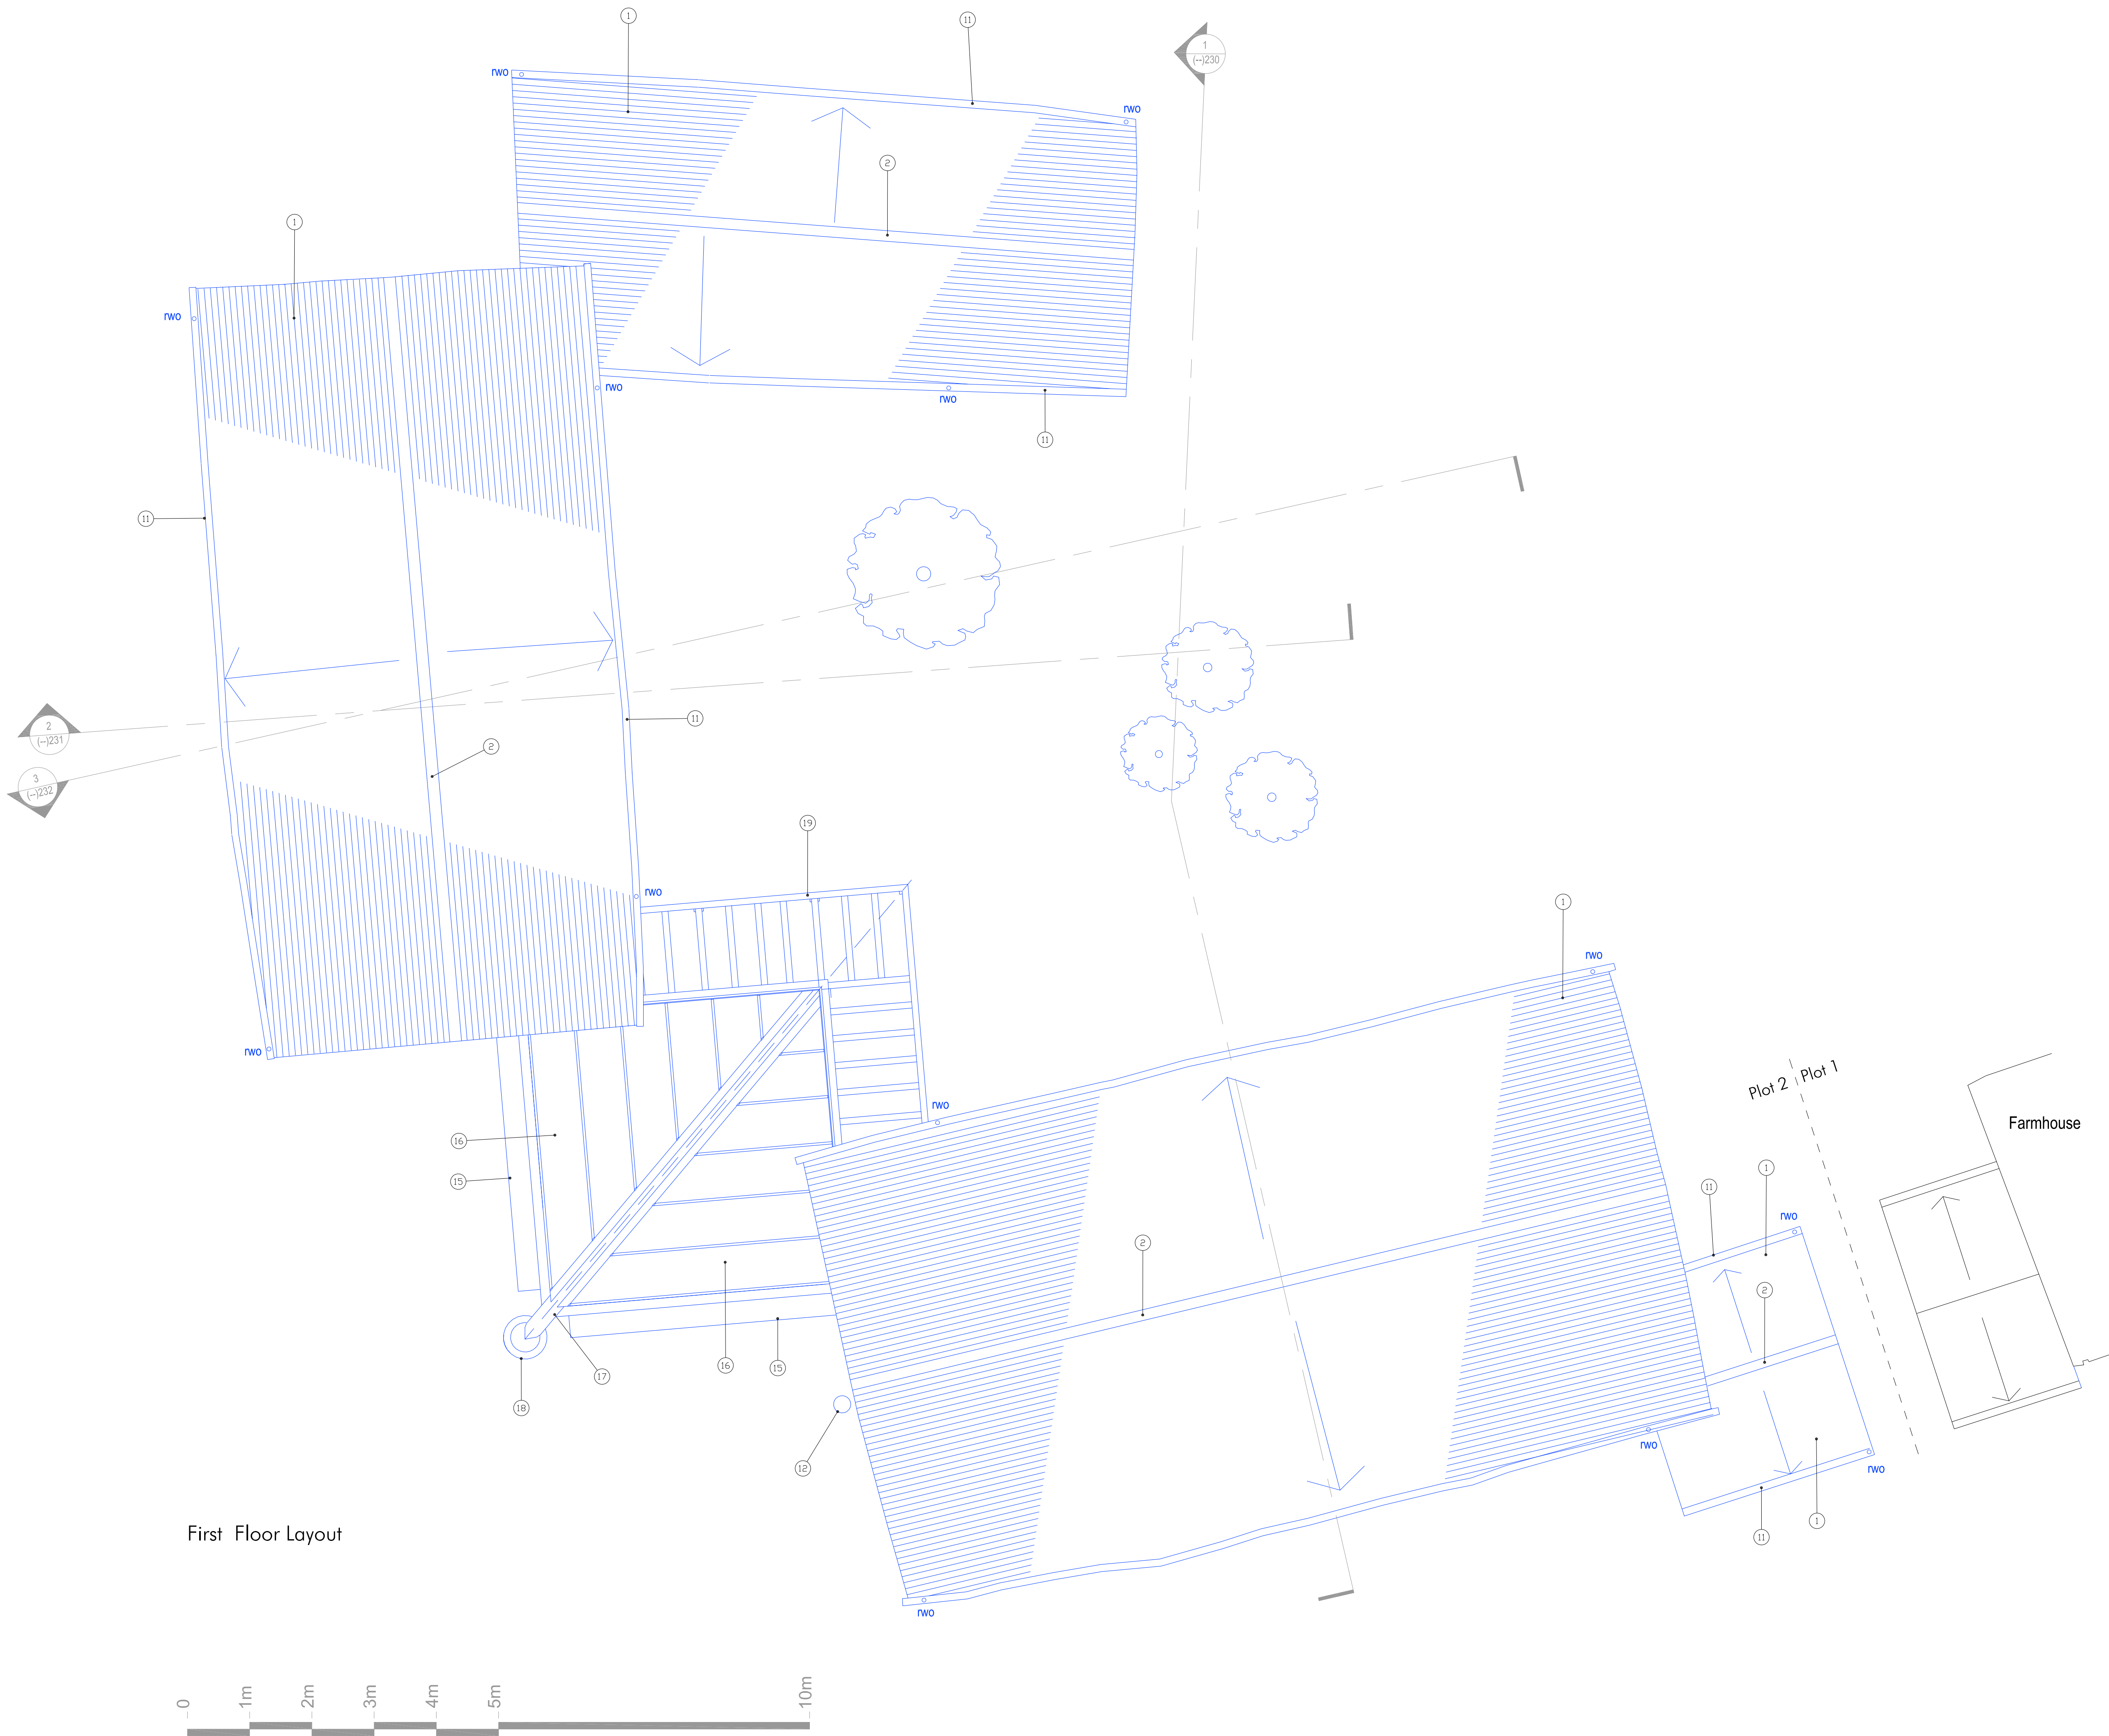

- Notes
- Proposed work
- MATERIALS LIST
1. Re-used / reclaimed hand-made clay peg tiles
 2. Re-used / reclaimed hogsback clay ridge tiles
 3. Black stained weatherboarding to match existing
 4. Repaired brick / stone plinth
 5. Repaired brickwork
 6. Repaired / new timber window
 7. Oak glazed screen
 8. Exposed rafter feet
 9. Painted render coat
 10. Limecrete floor with underfloor heating
 11. Cast iron gutter / downpipe painted black
 12. Stove flue black finish
 13. Weatherboarding - gaps to allow filtered light
 14. Vertical timber rainscreen cladding
 15. Pressed metal coping
 16. Patent glazing
 17. Rainwater channel and spout
 18. Rainwater butt
 19. Oak pergola
 20. Oak bifolding doors
 21. Corner window - frameless glass / silicone joint
 22. Insulation

Rev.	Amendments	Date
-	Planning Submission	26.05.21
-	First issue	19.12.20

Work Stage: Planning submission

CONSILIAN
BUILDING SOLUTIONS FOR BUSINESS PROBLEMS

 RICS

 40 Ranelagh Gardens, London, W6 0YE

 mail@consilian.co.uk

 07775 697 599

Project
Boswells Farm
Ruckmans Lane
Ockley
RH5 5NE

Client
Paul + Danielle Rodger

Drawing Title
Plot 2
Roof Layout - Proposed

Date
December 2020

Scale
1:50 @ A1
1:100 @ A3

Drawing no.

N